STATE	PROJECT NUMBER	SHEET NO.	TOTAL SHEETS
GA	MSL00-0004-00(086)	256	1236

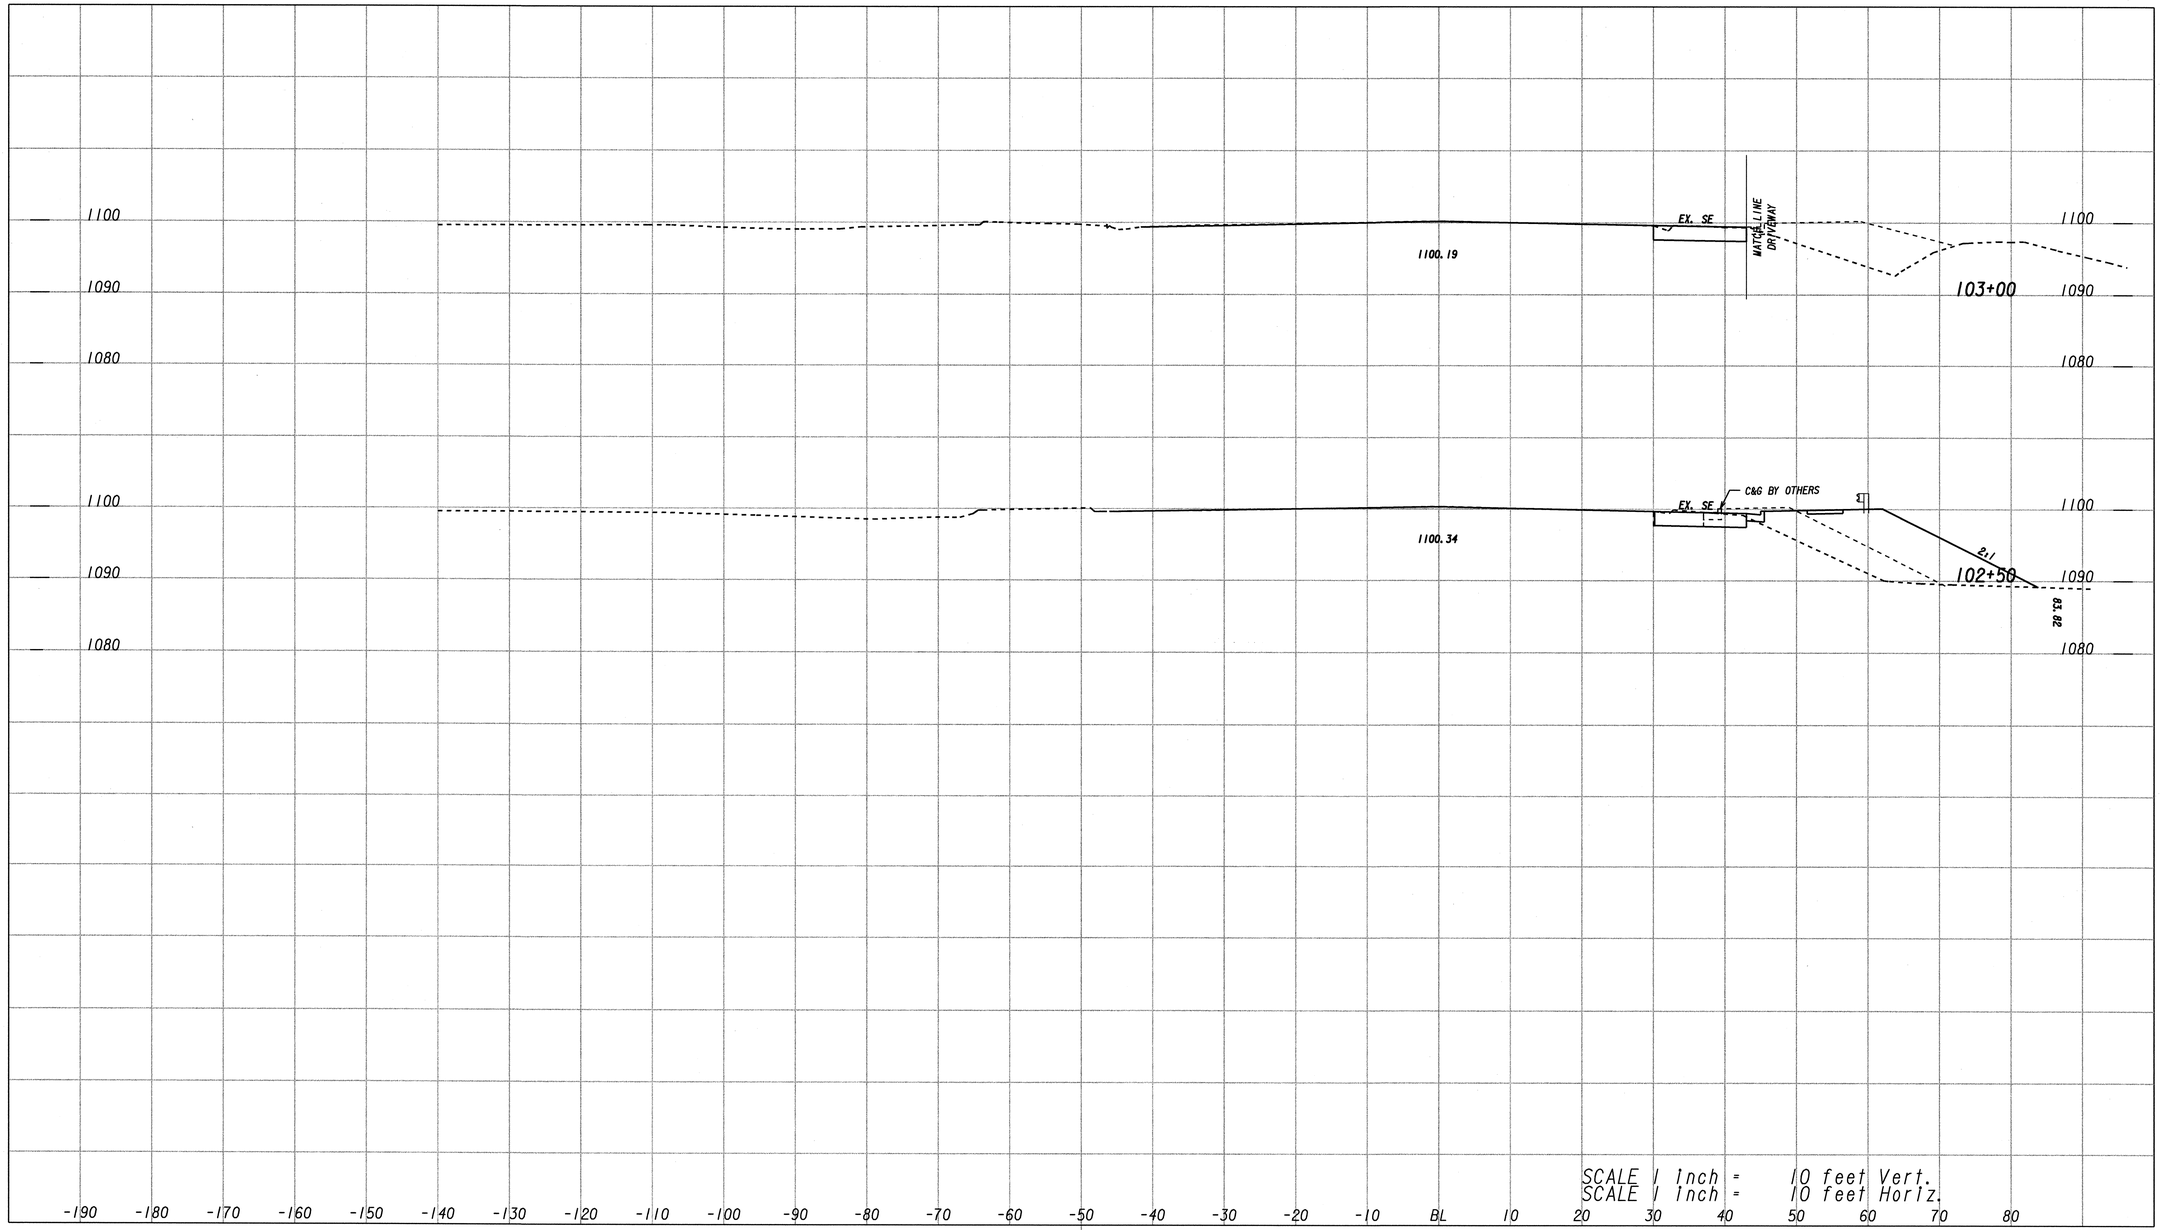

PBS&J

REVISION DATES		

STATE OF GEORGIA
DEPARTMENT OF TRANSPORTATION
OFFICE: PROGRAM DELIVERY

CONSTRUCTION STAGING CROSS SECTIONS

STAGE 1 - SR 20 (BUFORD DRIVE)
STA. 102+50.00 TO STA. 103+00.00

DRAWING No. 19A-119