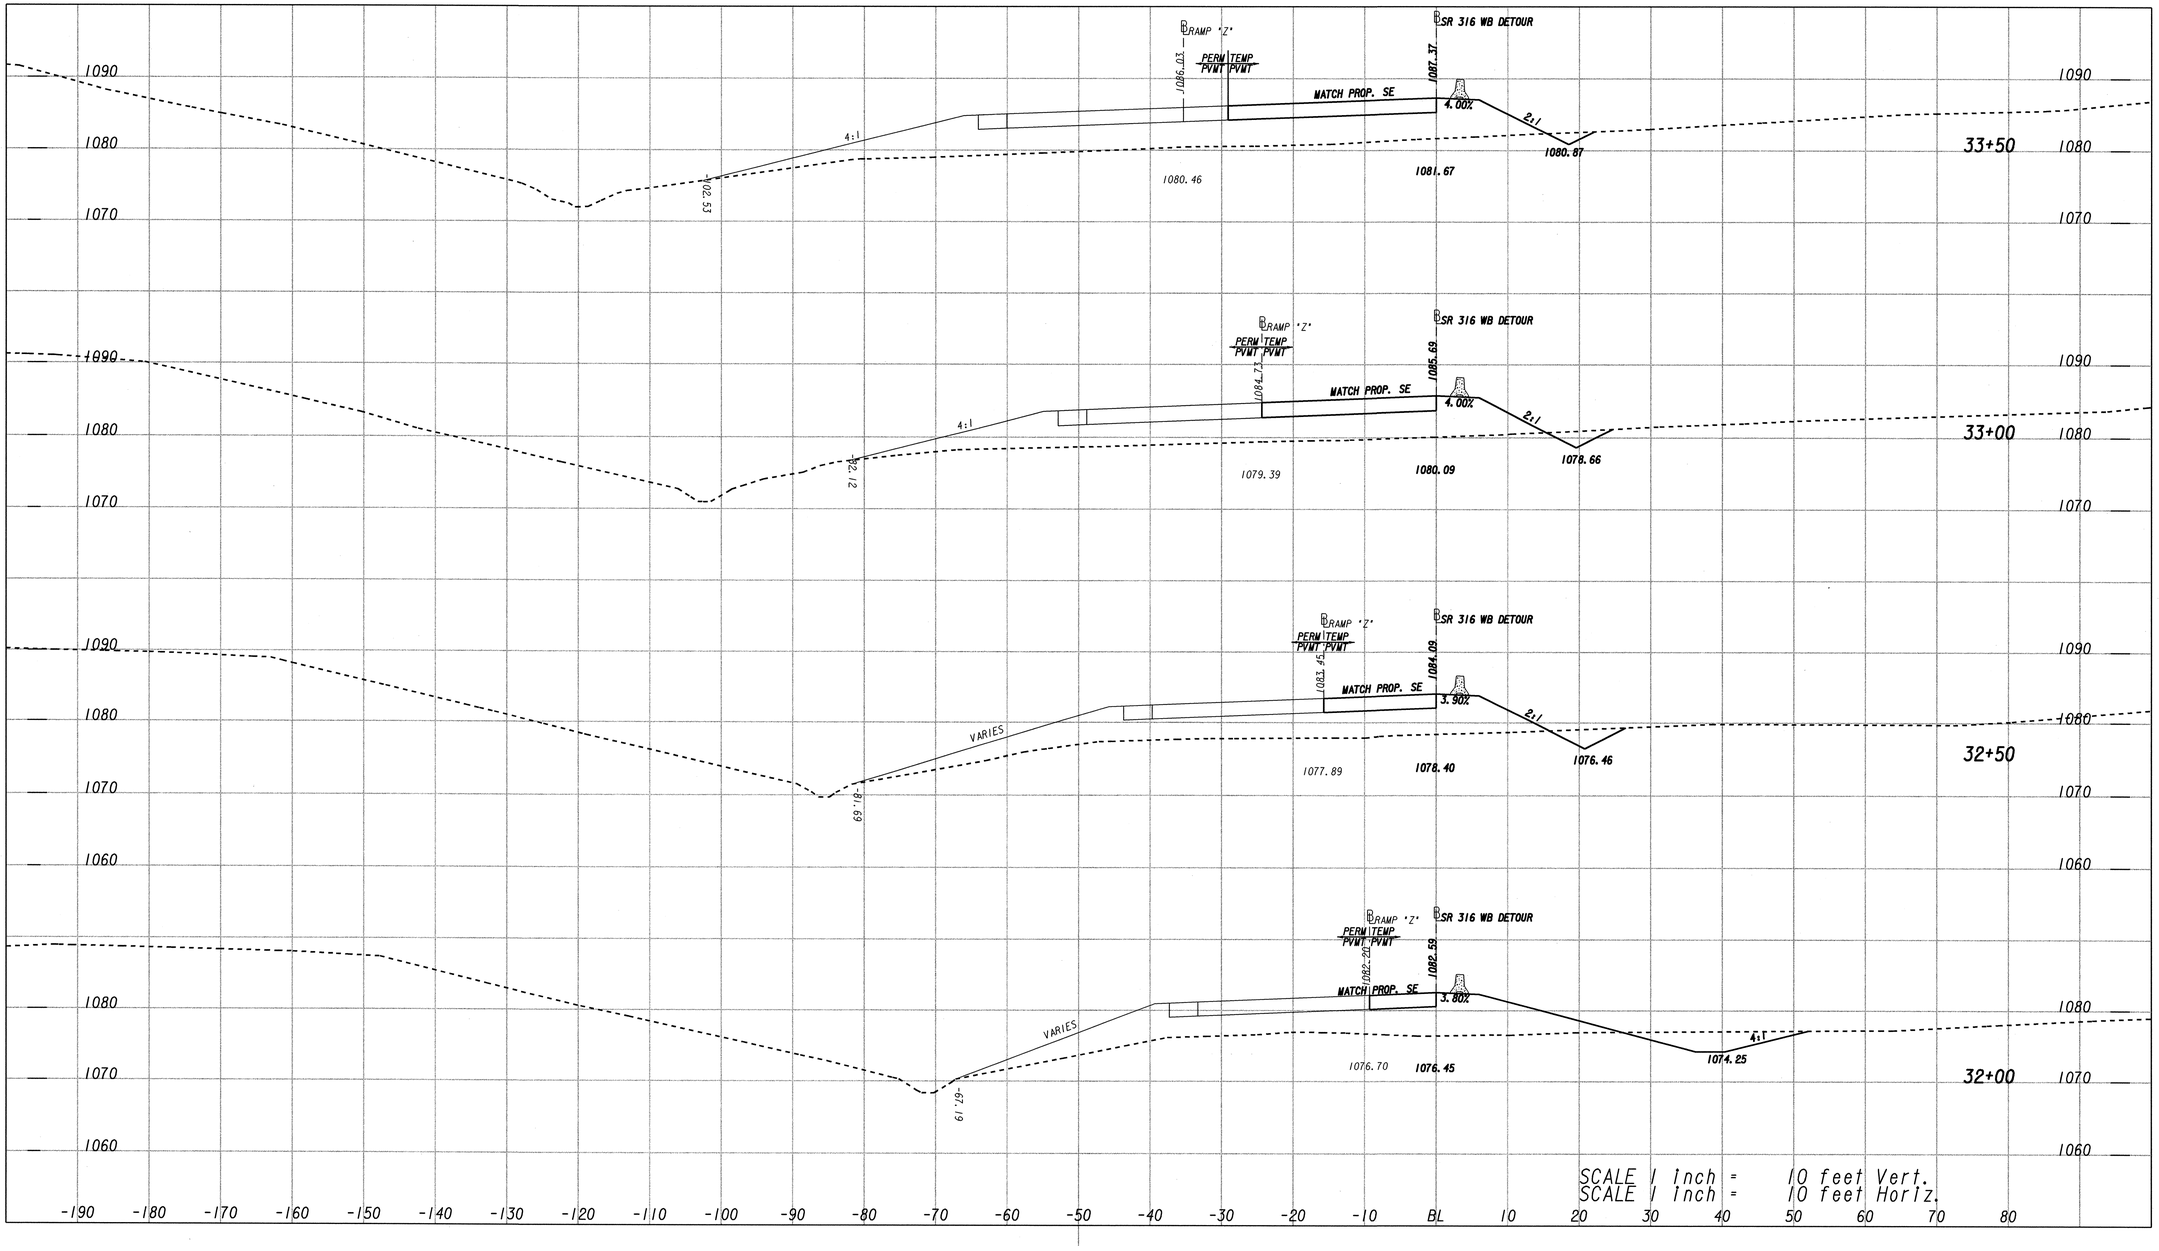

REVISION DATES	

PBSJ

STATE OF GEORGIA
DEPARTMENT OF TRANSPORTATION
OFFICE: PROGRAM DELIVERY

CONSTRUCTION STAGING CROSS SECTIONS

STAGE 1-SR 316 WB DETOUR/RAMP Z
STA. 32+00.00 TO 33+50.00

DRAWING No. 19A-126