STATE	PROJECT NUMBER	SHEET NO.	TOTAL SHEETS
GA	MSL00-0004-00(086)	272	1236

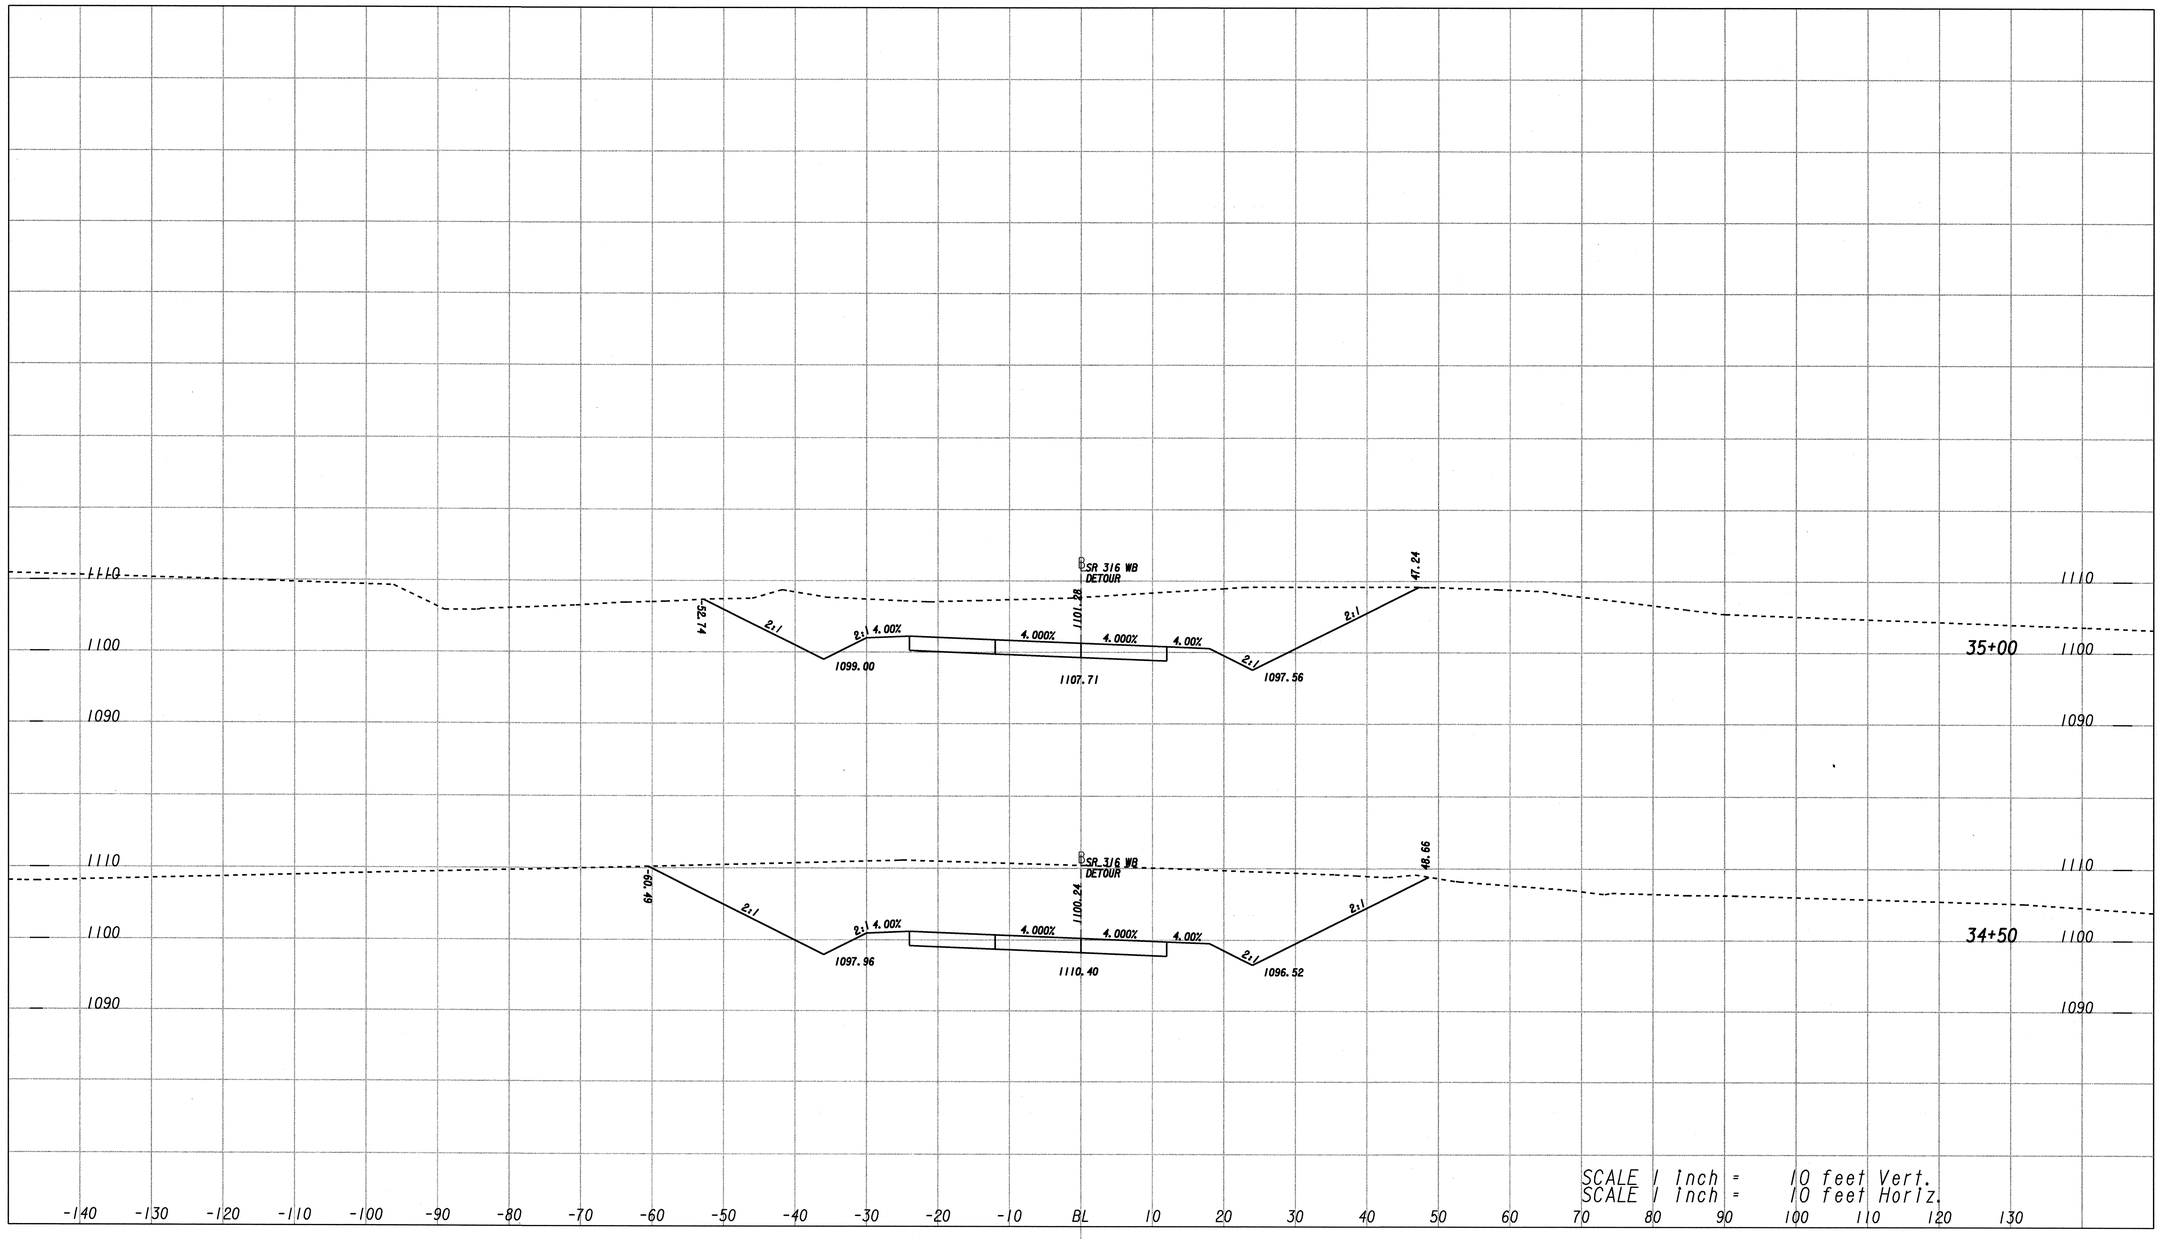

PBSJ

REVISION DATES		

STATE OF GEORGIA
DEPARTMENT OF TRANSPORTATION
OFFICE: PROGRAM DELIVERY

CONSTRUCTION STAGING CROSS SECTIONS

STAGE 1-SR 316WB DETOUR/RAMP AA
STA. 34+50.00 TO 35+00.00

DRAWING No. 19A-135