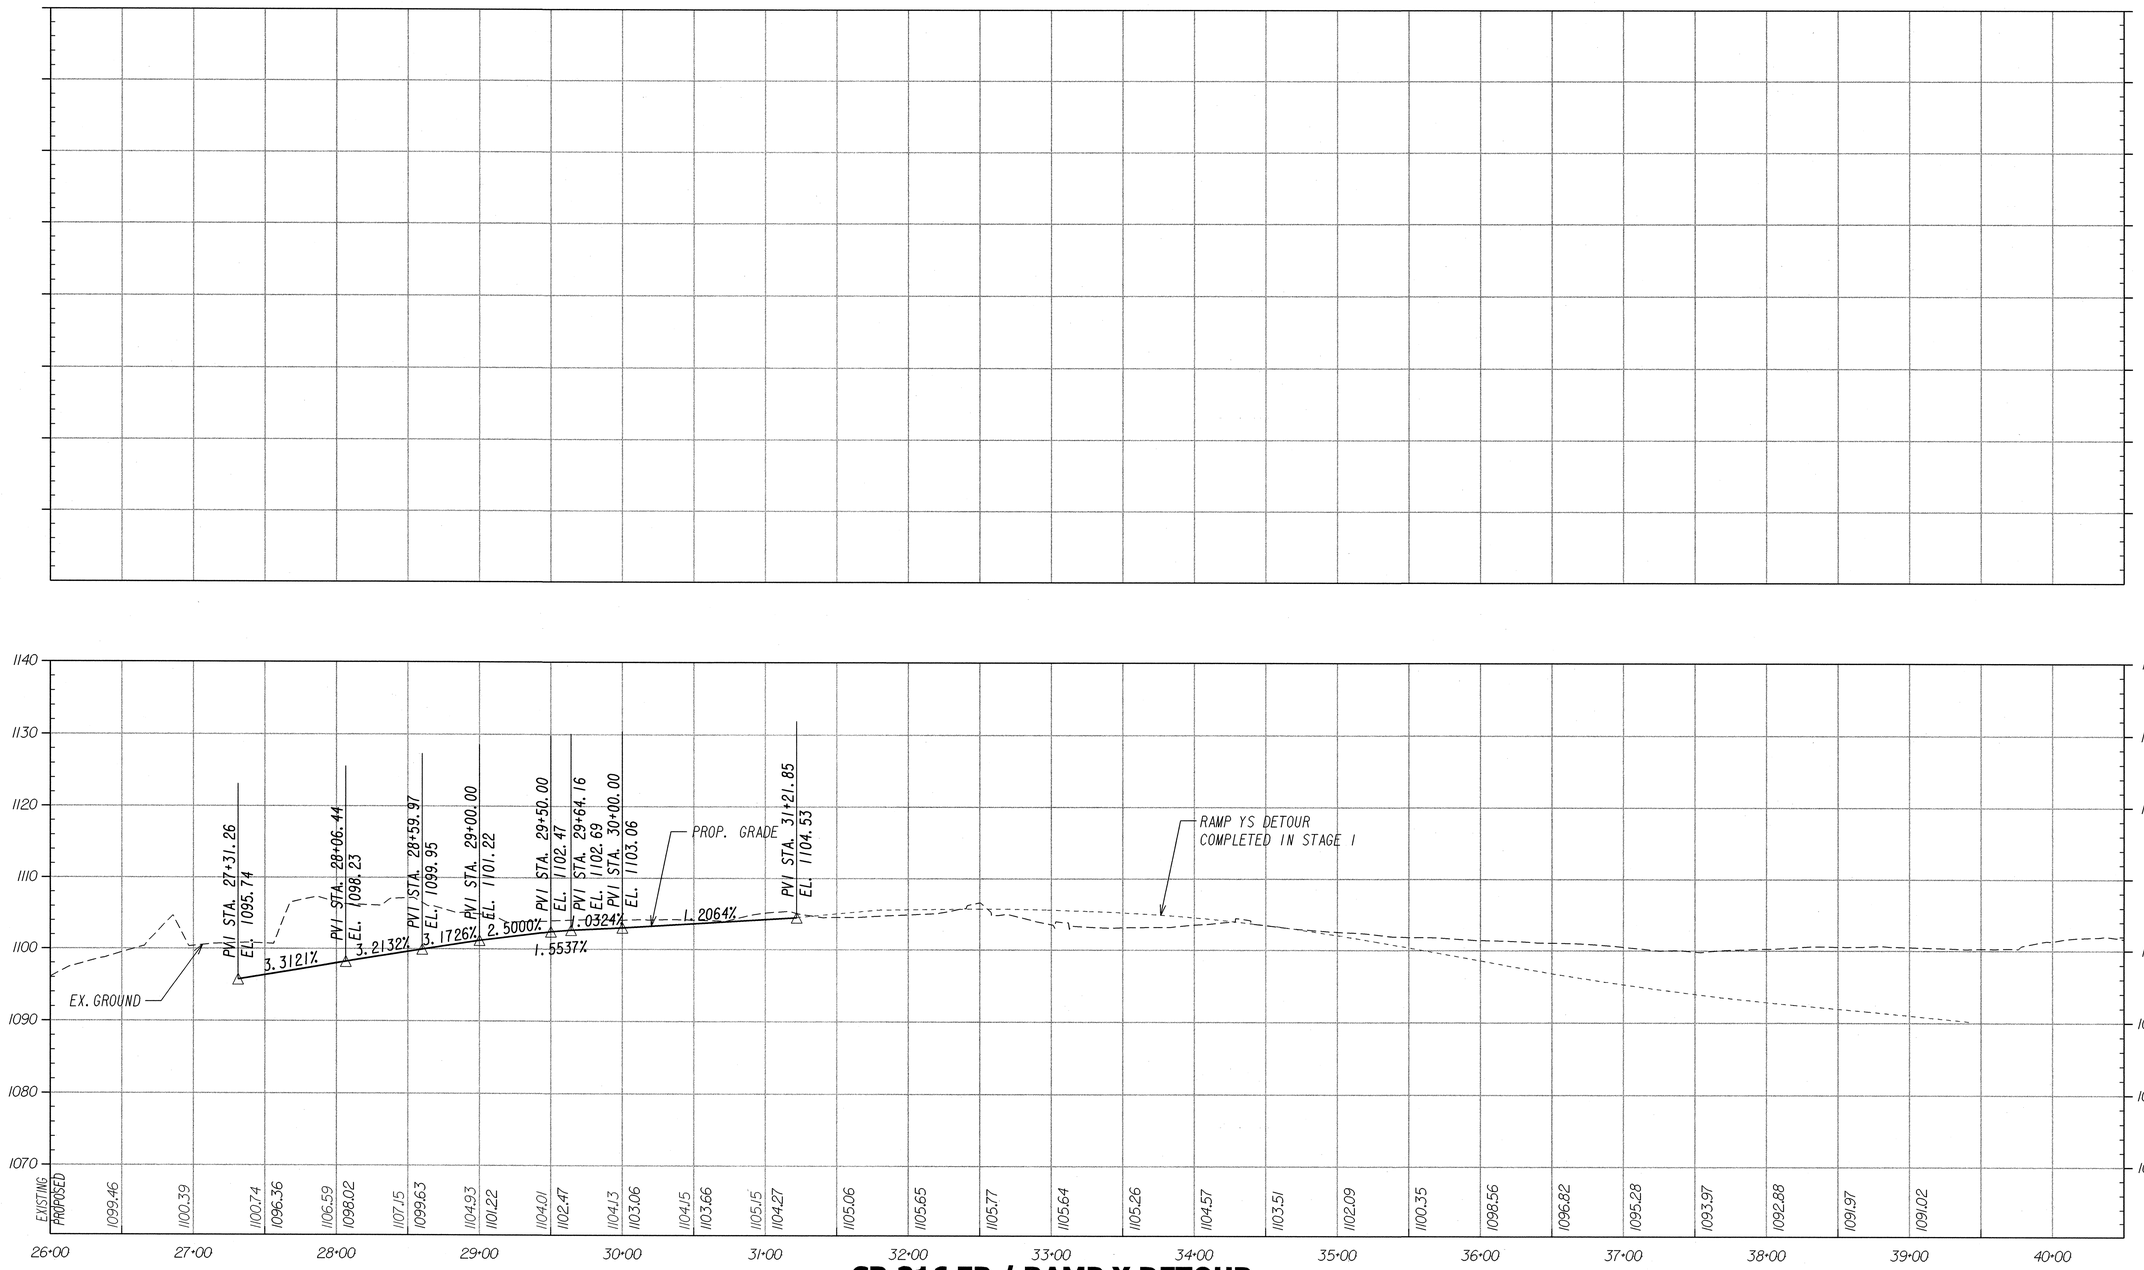

SR 316 EB / RAMP X DETOUR

PBS&J

H. 0 50 100 150
V. 0 10 20 30
(SCALE IN FEET)

REVISION DATES

STATE OF GEORGIA
DEPARTMENT OF TRANSPORTATION
OFFICE: PROGRAM DELIVERY

DETOUR PROFILE

SR 316
SR 316 EB / RAMP X DETOUR

DRAWING No. 19B-19

3/1/2007 GPLN