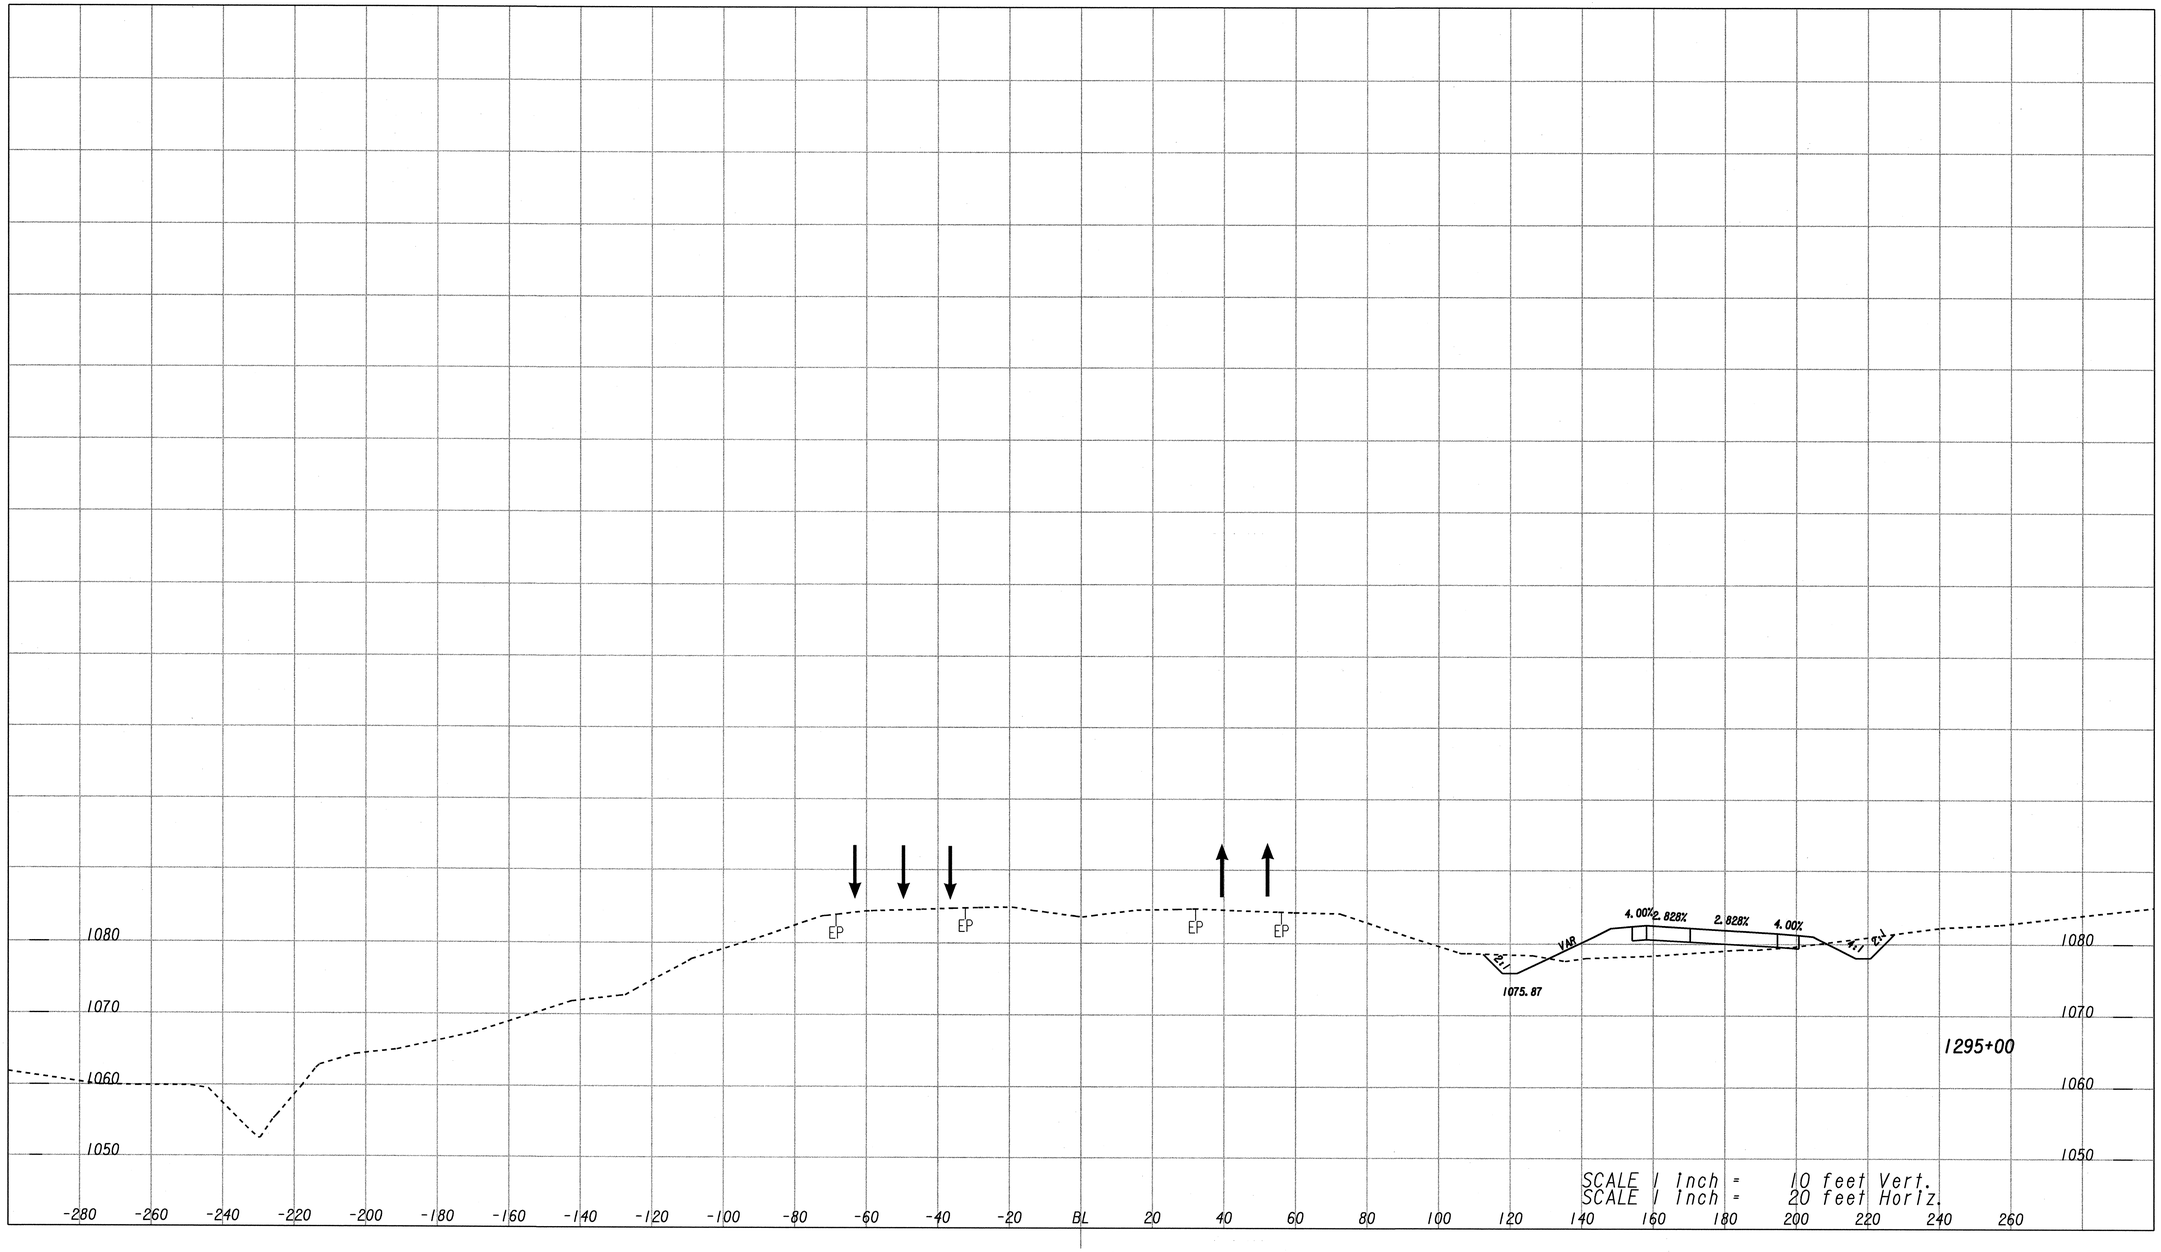

PBSJ

REVISION DATES		

STATE OF GEORGIA
DEPARTMENT OF TRANSPORTATION

OFFICE: PROGRAM DELIVERY

CONSTRUCTION STAGING CROSS SECTIONS

SR 316 STAGE 2
SR 316 MAINLINE

DRAWING No. 19B-45