STATE	PROJECT NUMBER	SHEET NO.	TOTAL SHEETS
GA	MSL00-0004-00(086)	316	1236

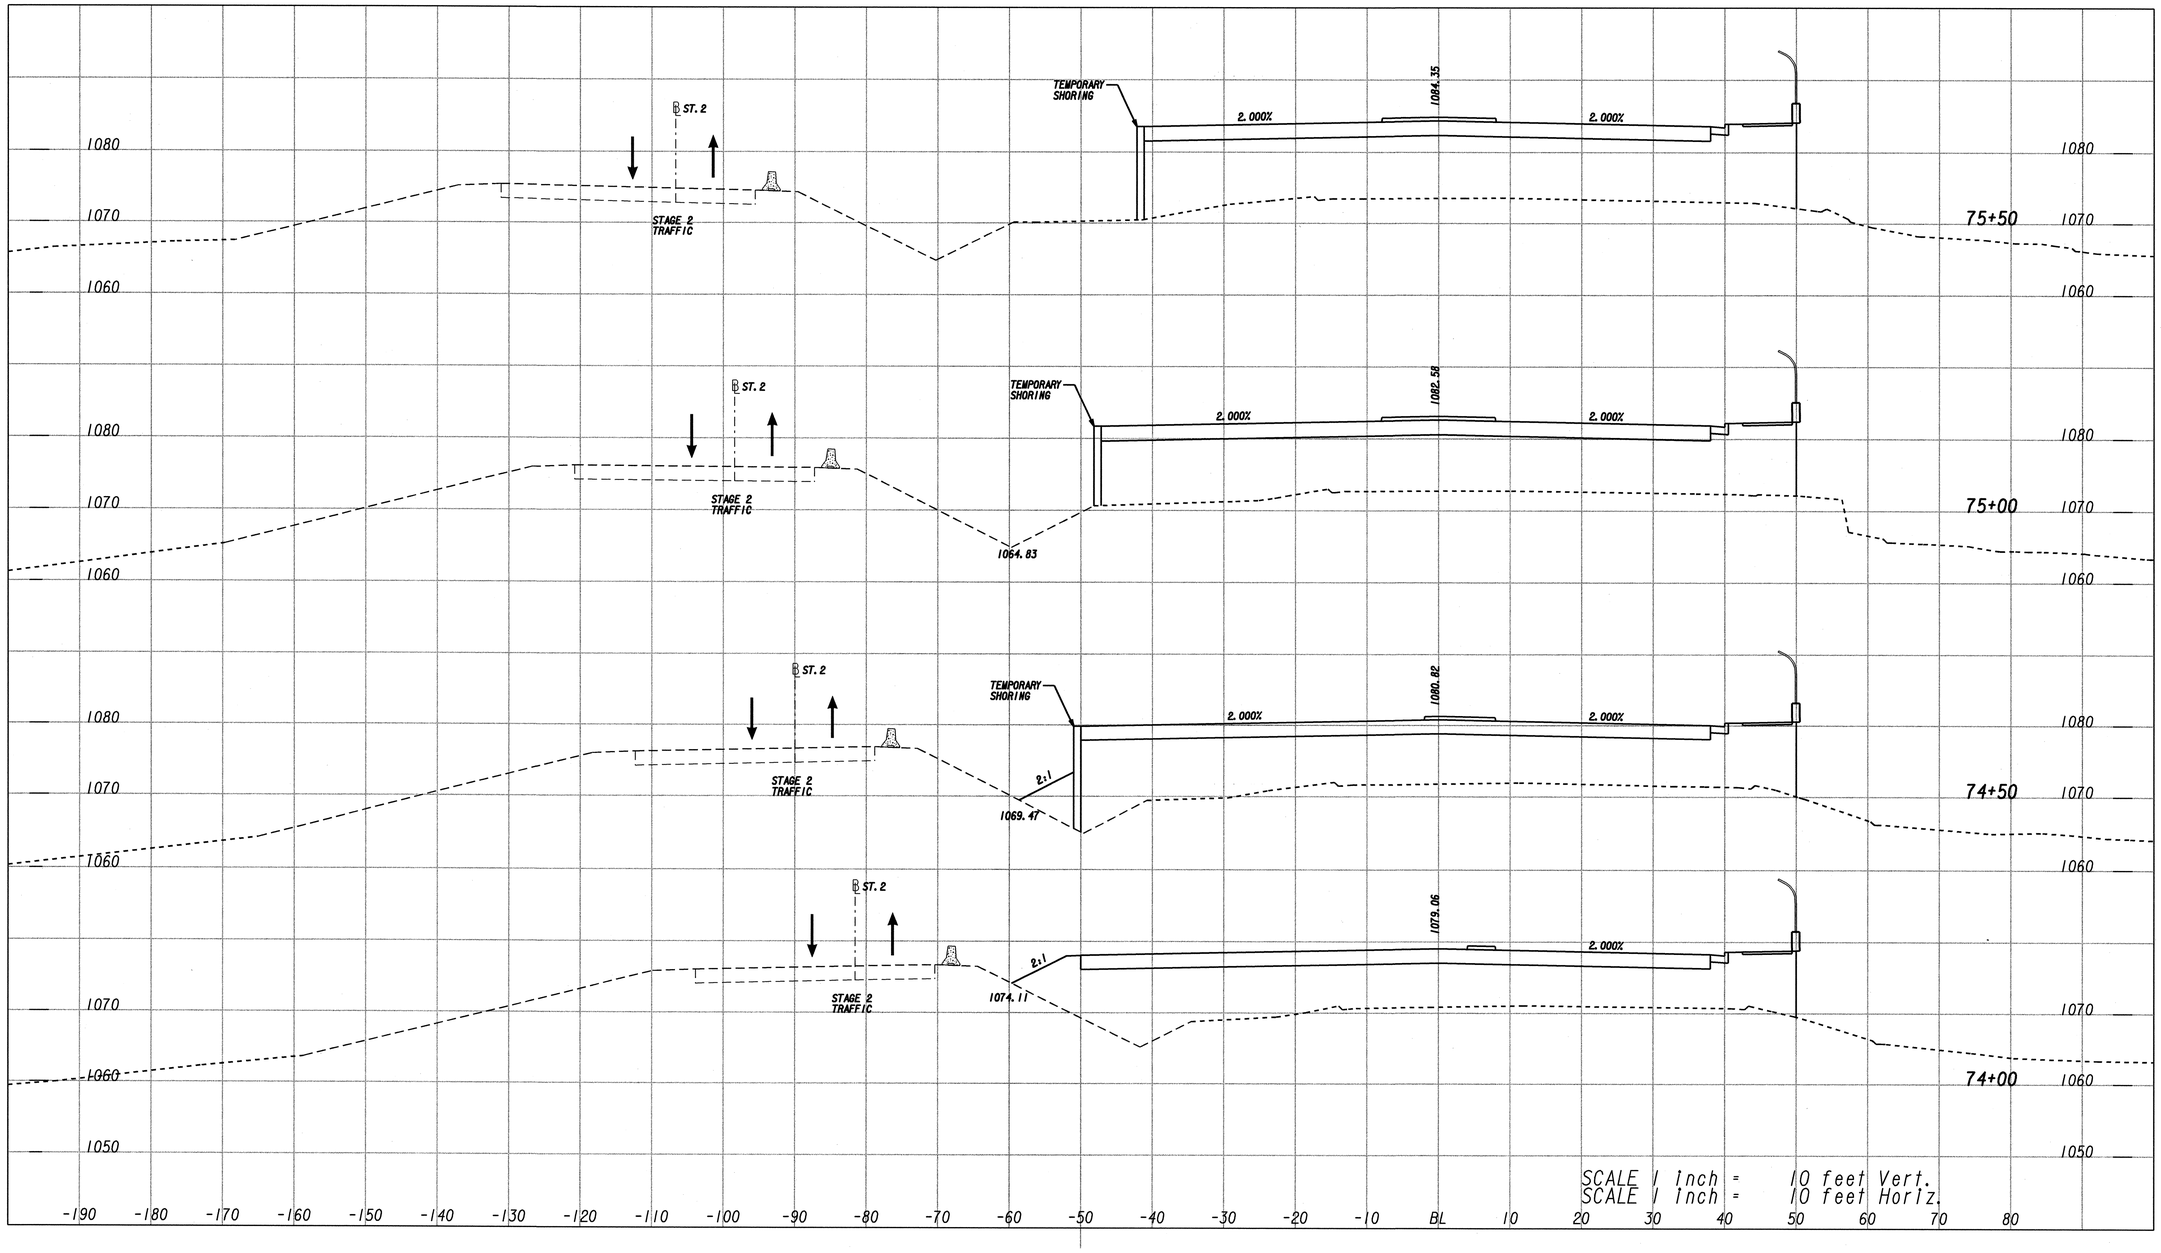

REVISION DATES		

PBSJ

STATE OF GEORGIA
DEPARTMENT OF TRANSPORTATION

OFFICE: PROGRAM DELIVERY

CONSTRUCTION STAGING CROSS SECTIONS

STAGE 2 - COLLINS HILL ROAD
STA. 74+00.00 TO STA. 75+50.00

DRAWING No. 19B-50

GPLN