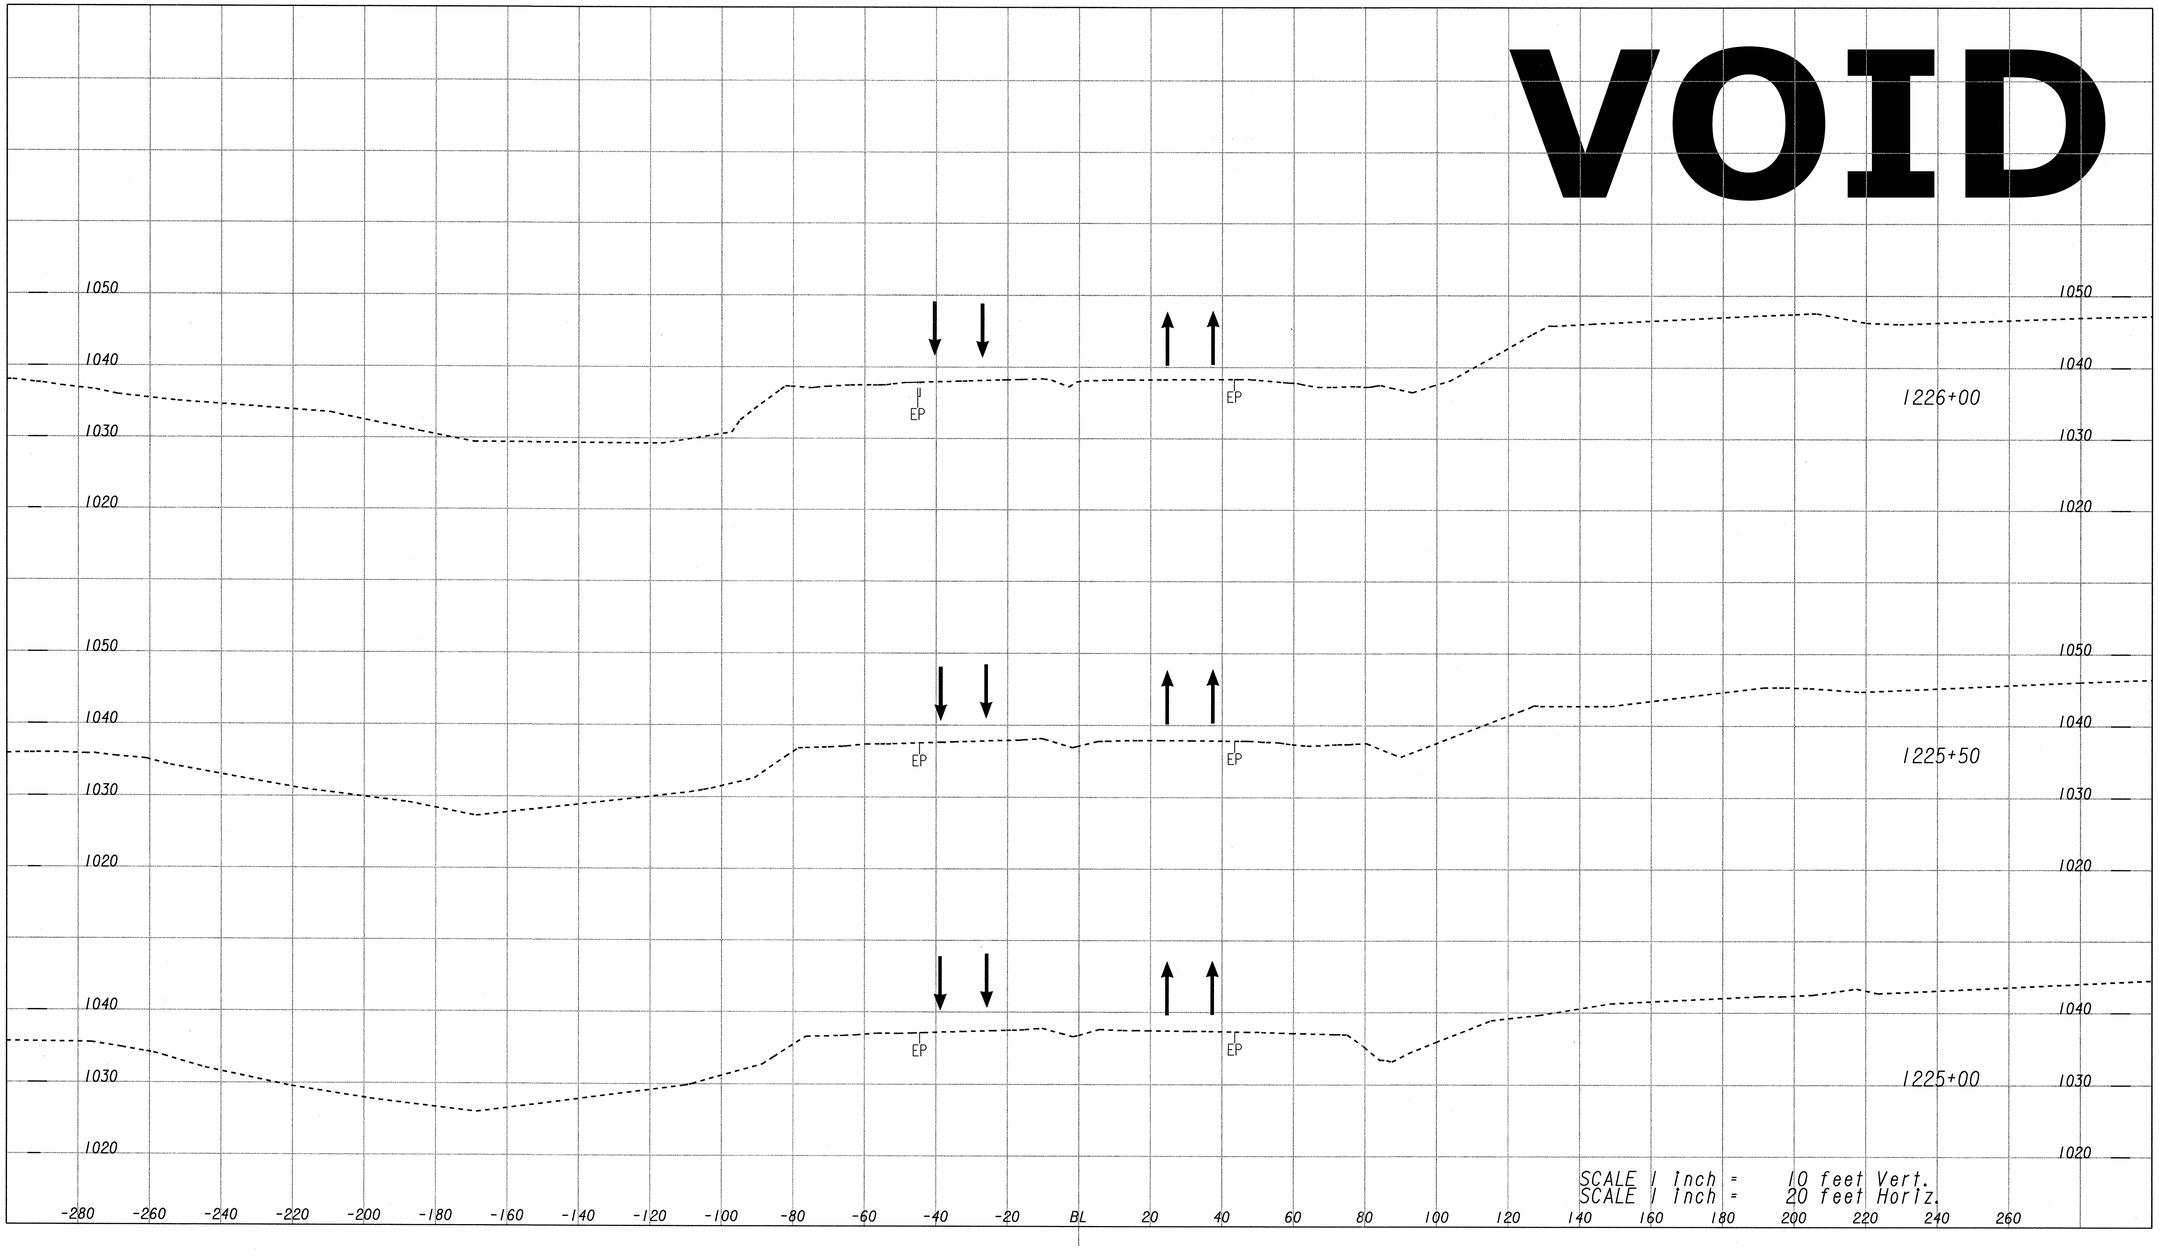

PBSJ

REVISION DATES

STATE OF GEORGIA
DEPARTMENT OF TRANSPORTATION

OFFICE: PROGRAM DELIVERY

CONSTRUCTION STAGING CROSS SECTIONS

SR 316 STAGE 3
SR 316 MAINLINE

DRAWING No. 19C-19