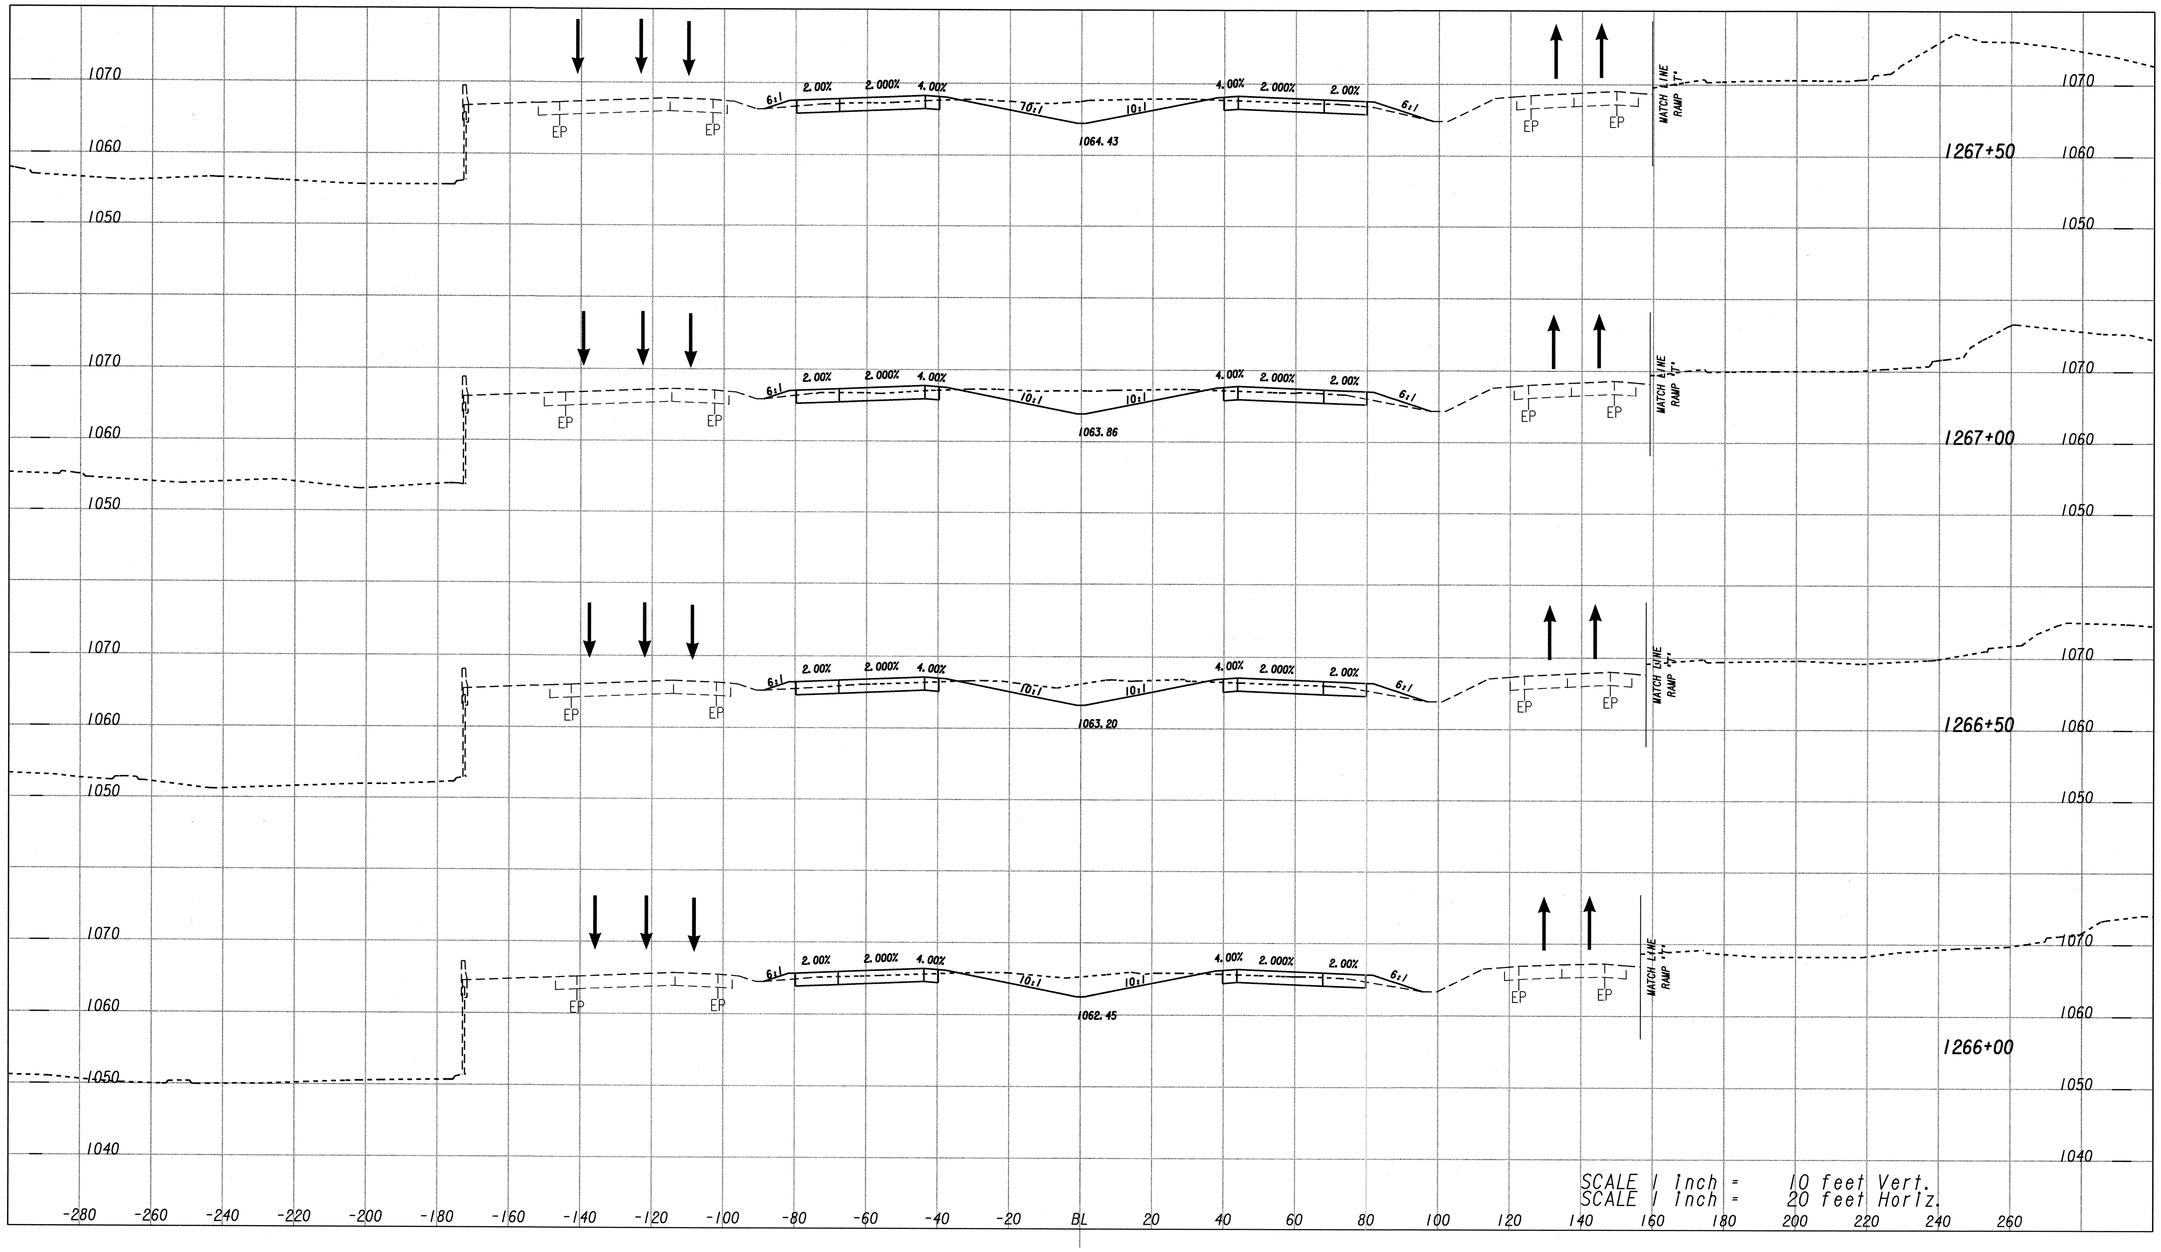

PBS&J

REVISION DATES		

STATE OF GEORGIA
DEPARTMENT OF TRANSPORTATION
OFFICE: PROGRAM DELIVERY

CONSTRUCTION STAGING CROSS SECTIONS

SR 316 STAGE 3
SR 316 MAINLINE

DRAWING No. 19C-47