STATE	PROJECT NUMBER	SHEET NO.	TOTAL SHEETS
GA	MSL00-0004-00(086)	430	1236

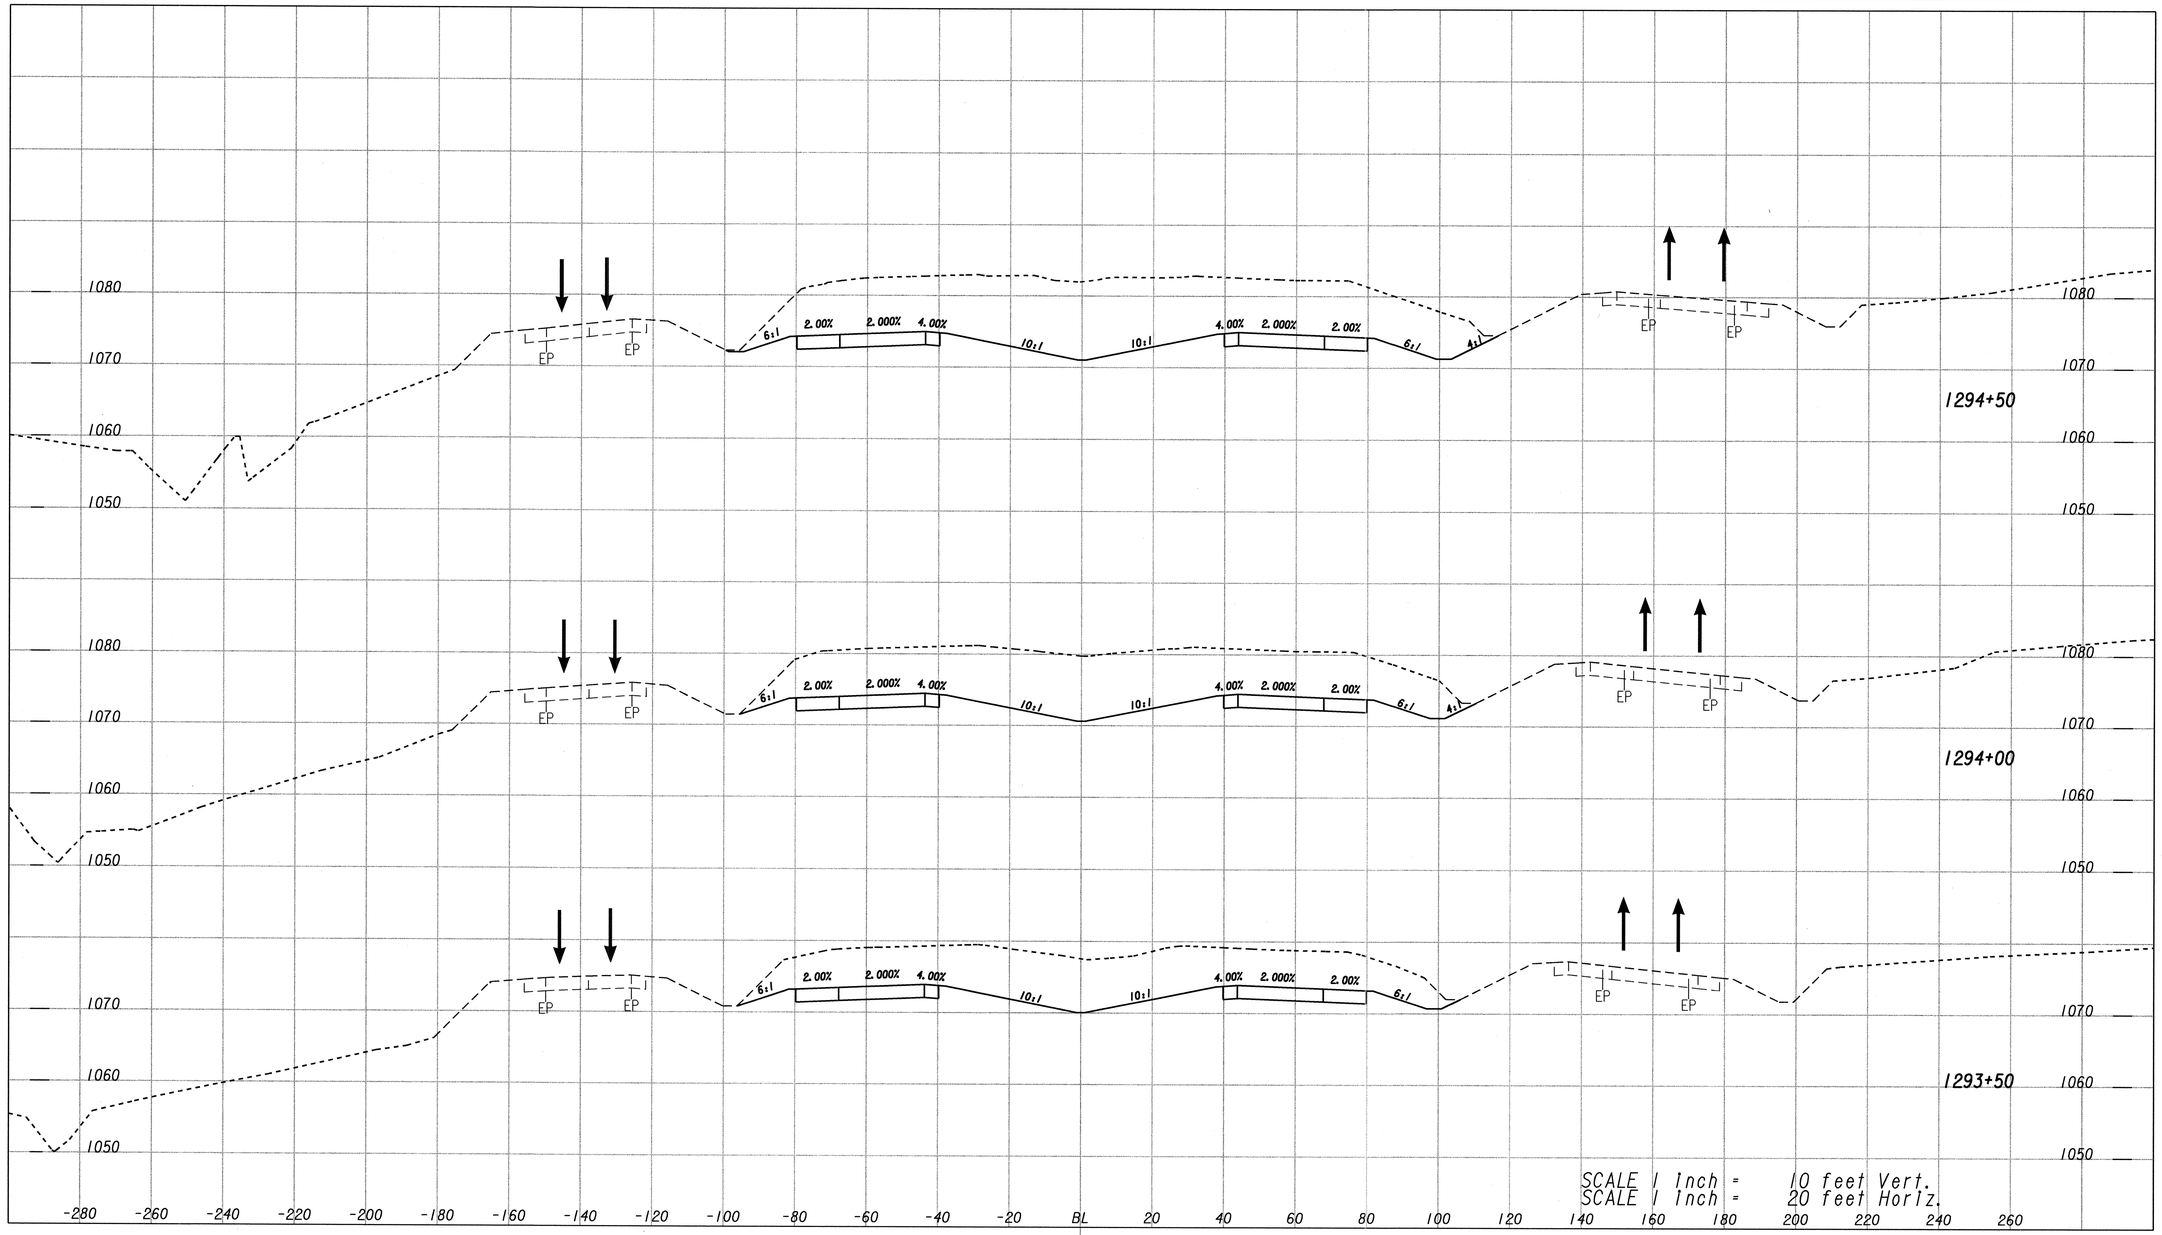

PBSJ

REVISION DATES		

STATE OF GEORGIA
DEPARTMENT OF TRANSPORTATION

OFFICE: PROGRAM DELIVERY

CONSTRUCTION STAGING CROSS SECTIONS

SR 316 STAGE 3
SR 316 MAINLINE

DRAWING No. 19C-63