| STATE | PROJECT NUMBER | SHEET NO. | TOTAL SHEETS |
|---|---|---|---|
| GA | MSL00-0004-00(086) | 518 | 1236 |

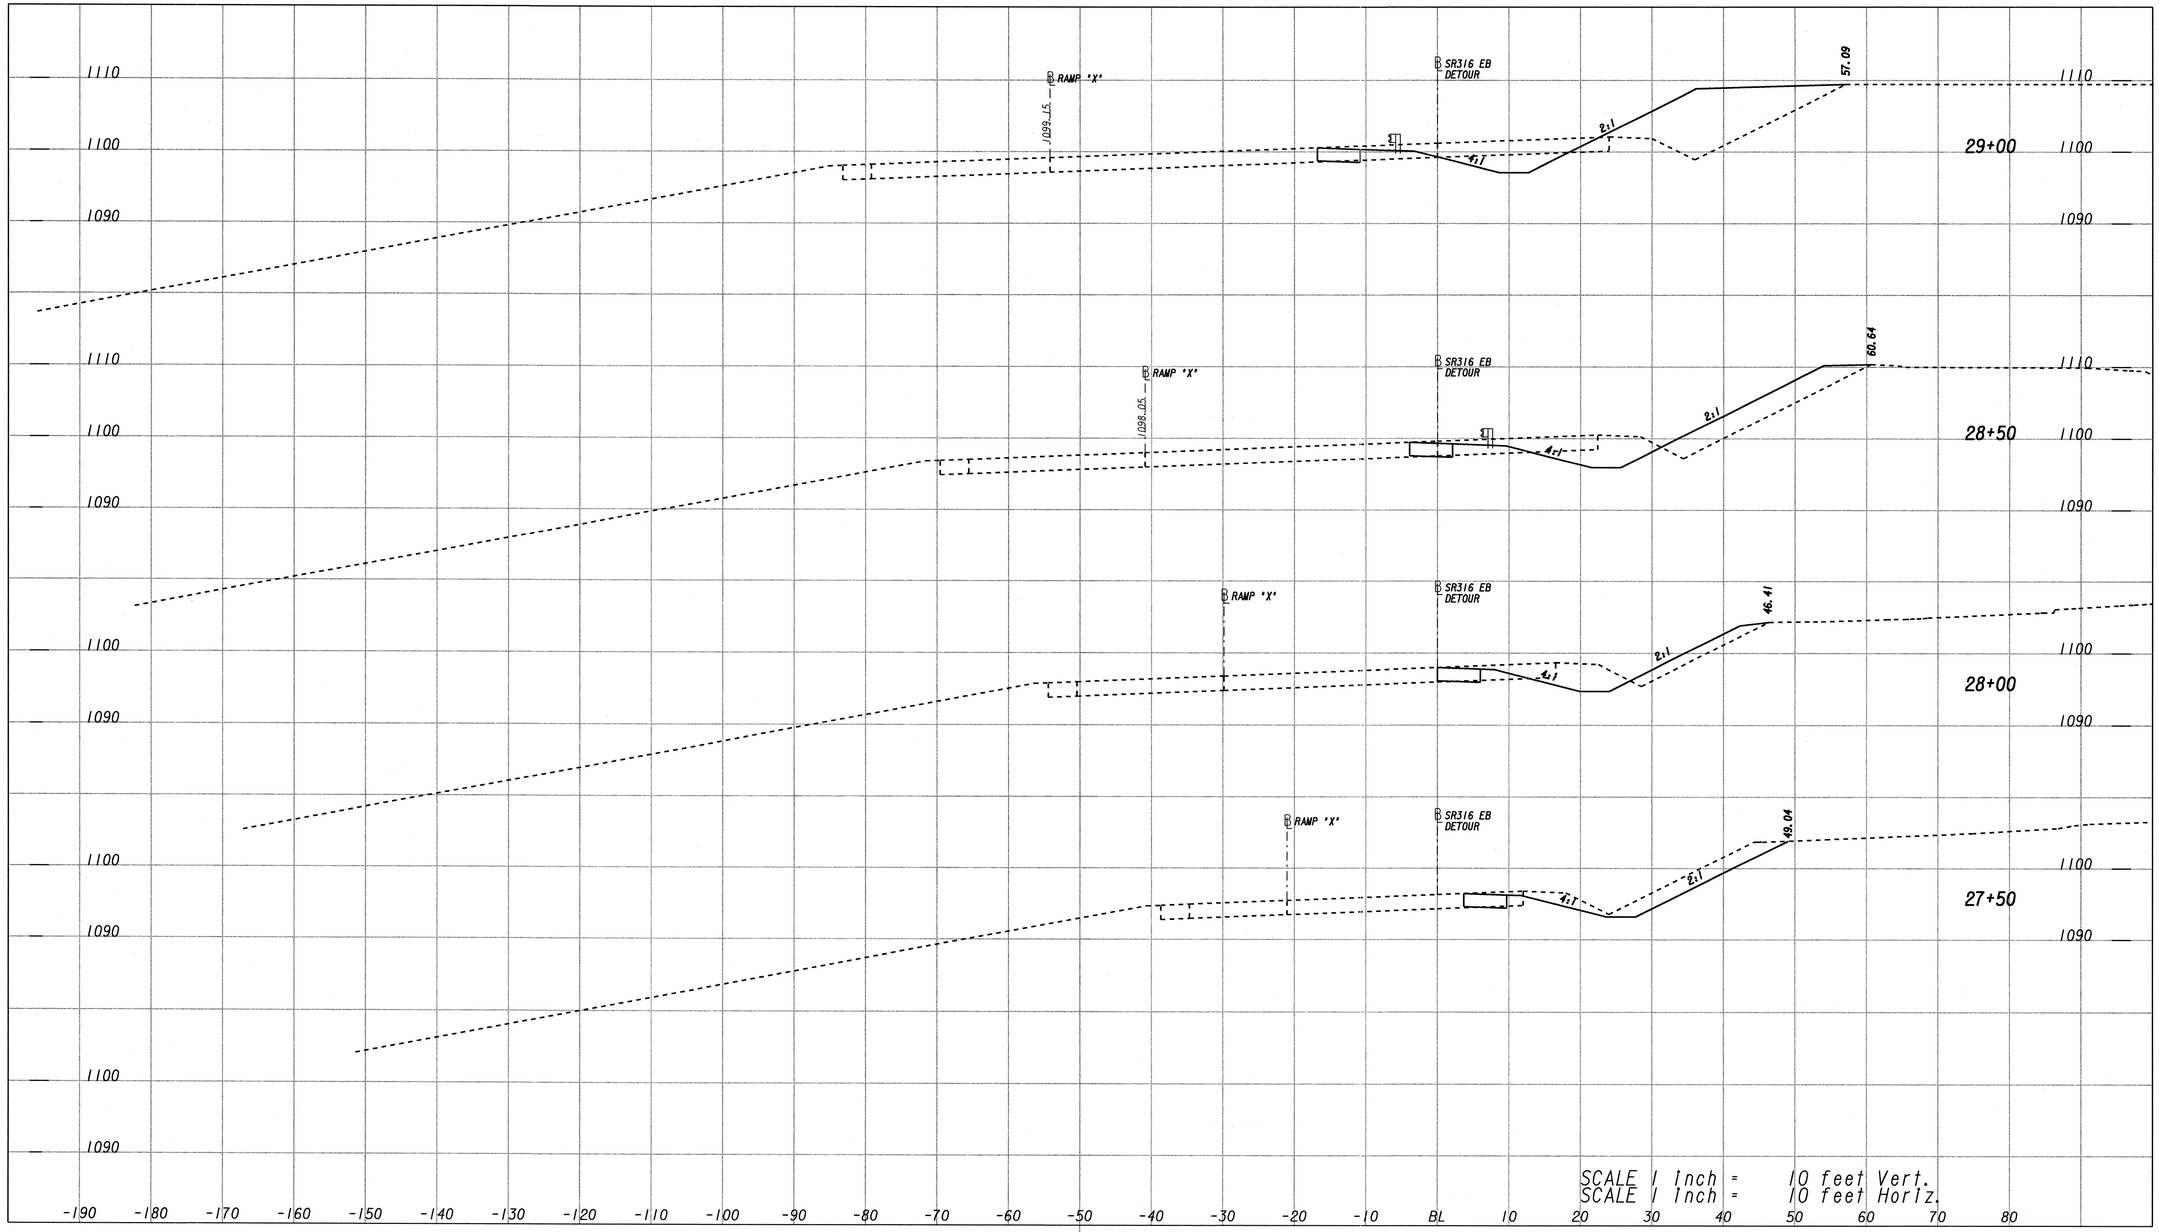


PBS&J

| REVISION DATES |
|---|
| |

STATE OF GEORGIA
DEPARTMENT OF TRANSPORTATION

OFFICE: PROGRAM DELIVERY

## CONSTRUCTION STAGING CROSS SECTIONS

STAGE 4-SR 316 EB DETOUR/RAMP X
STA. 27+29.63 TO 29+00.00

DRAWING No. 19D-49