COUNTY	PROJECT NUMBER	SHEET NO.	TOTAL SHEETS
GWINNETT	MSL00-0004-00(086)	536	1236

VOID

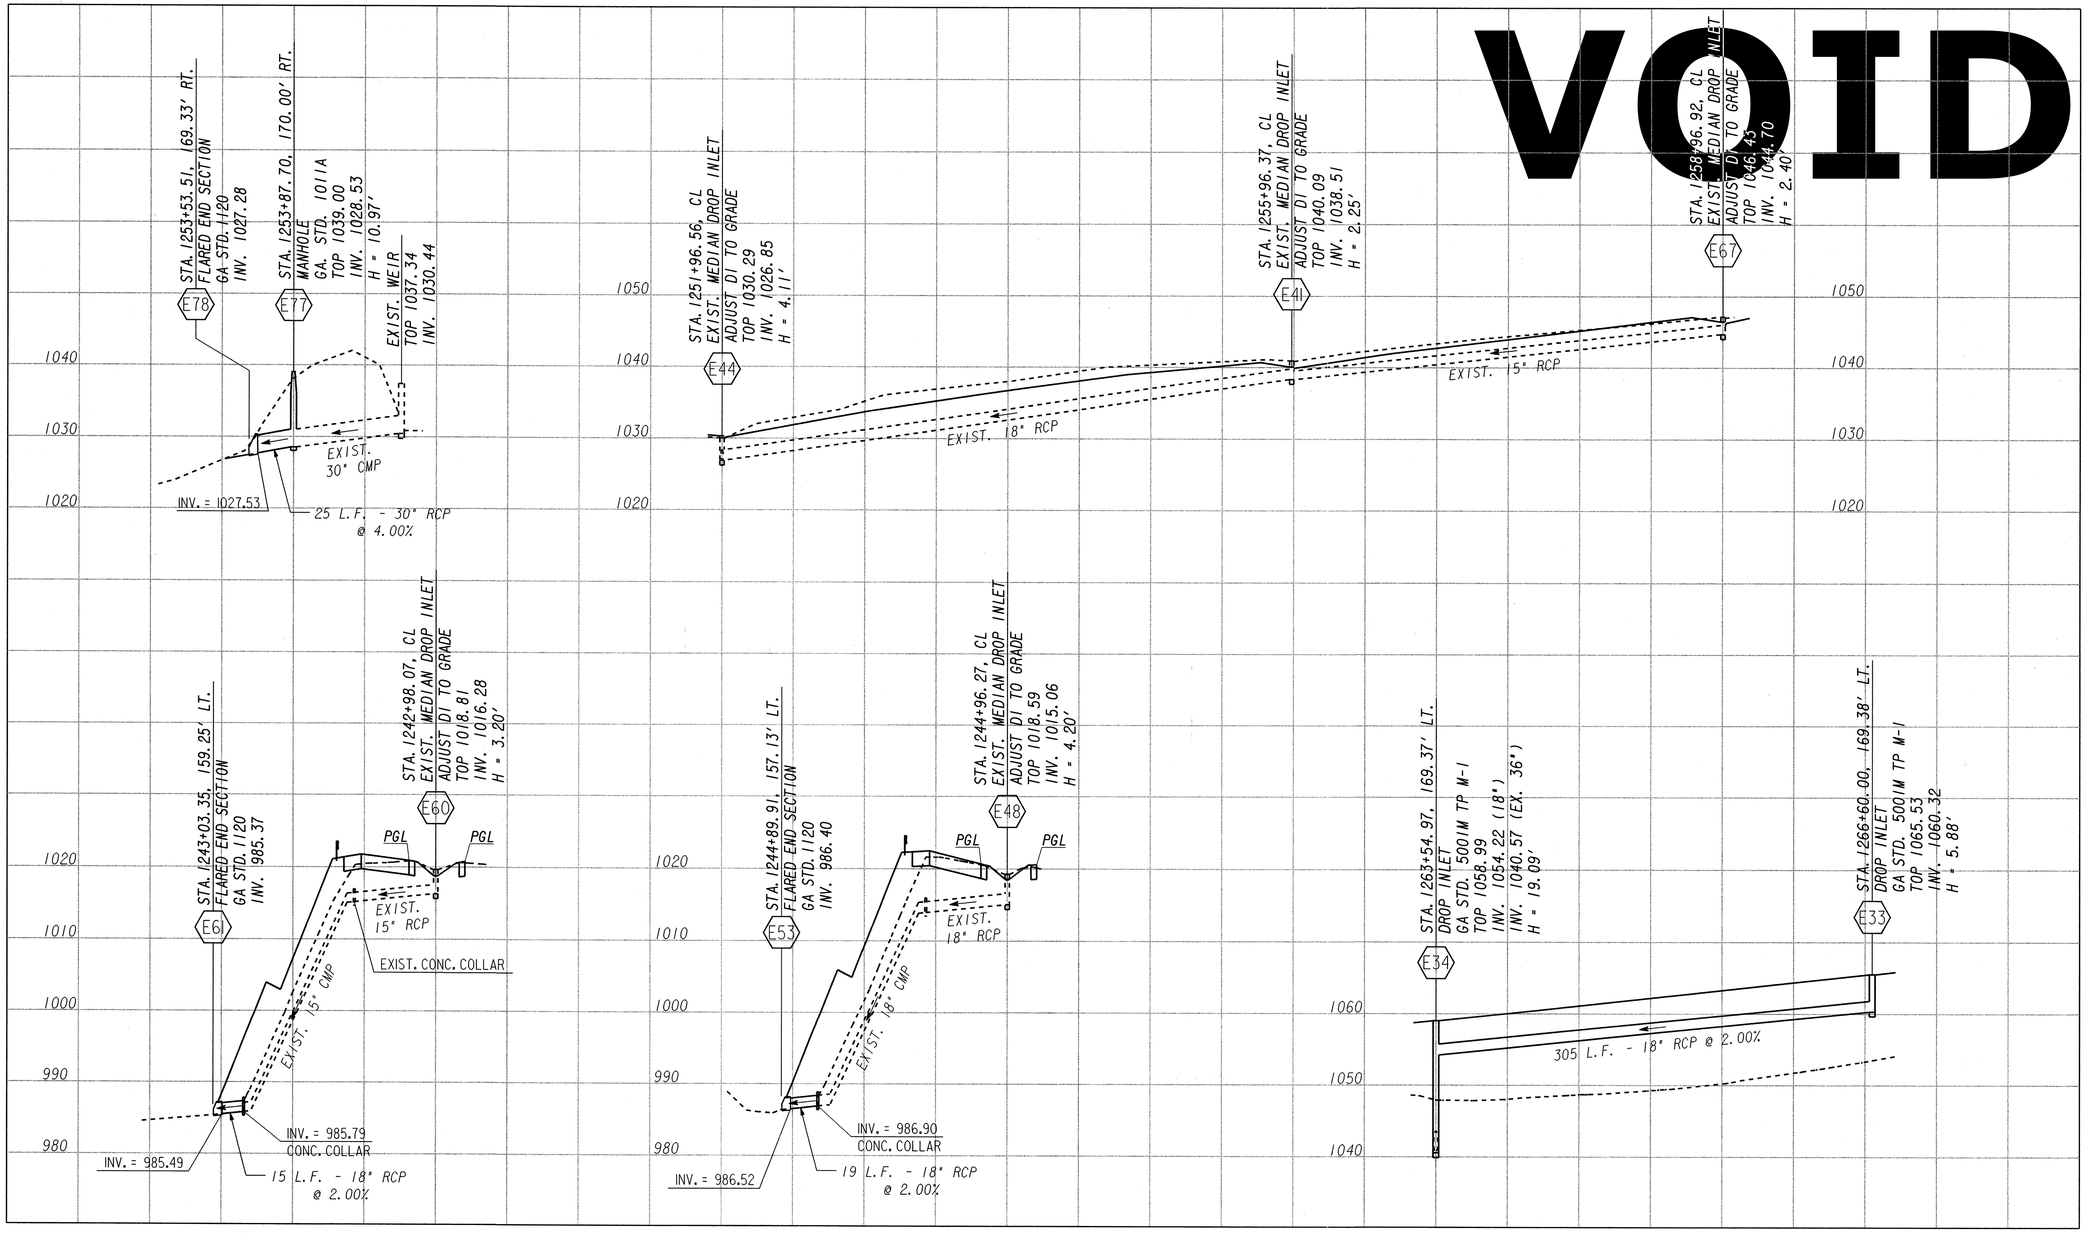

PBS&J

H. 0 50 100 150
V. 0 10 20 30
(SCALE IN FEET)

REVISION DATES

STATE OF GEORGIA
DEPARTMENT OF TRANSPORTATION

OFFICE: PROGRAM DELIVERY

DRAINAGE CROSS SECTIONS

SR 316

DRAWING No. 22-01