02-MAY-2011 17:29	5:29:51 PM	W:\TransDesign\IPLOT\colortables\XeroxGREY.tbl	H:\GDOT\0003168\0004086\004086DP02.dgn[1-48, 50-64]	COUNTY	PROJECT NUMBER	SHEET NO.	TOTAL SHEETS
USER:14764		W:\TransDesign\IPLOT\pentables\Xerox_FS.pen		GWINNETT	MSL00-0004-00(086)	545	1236

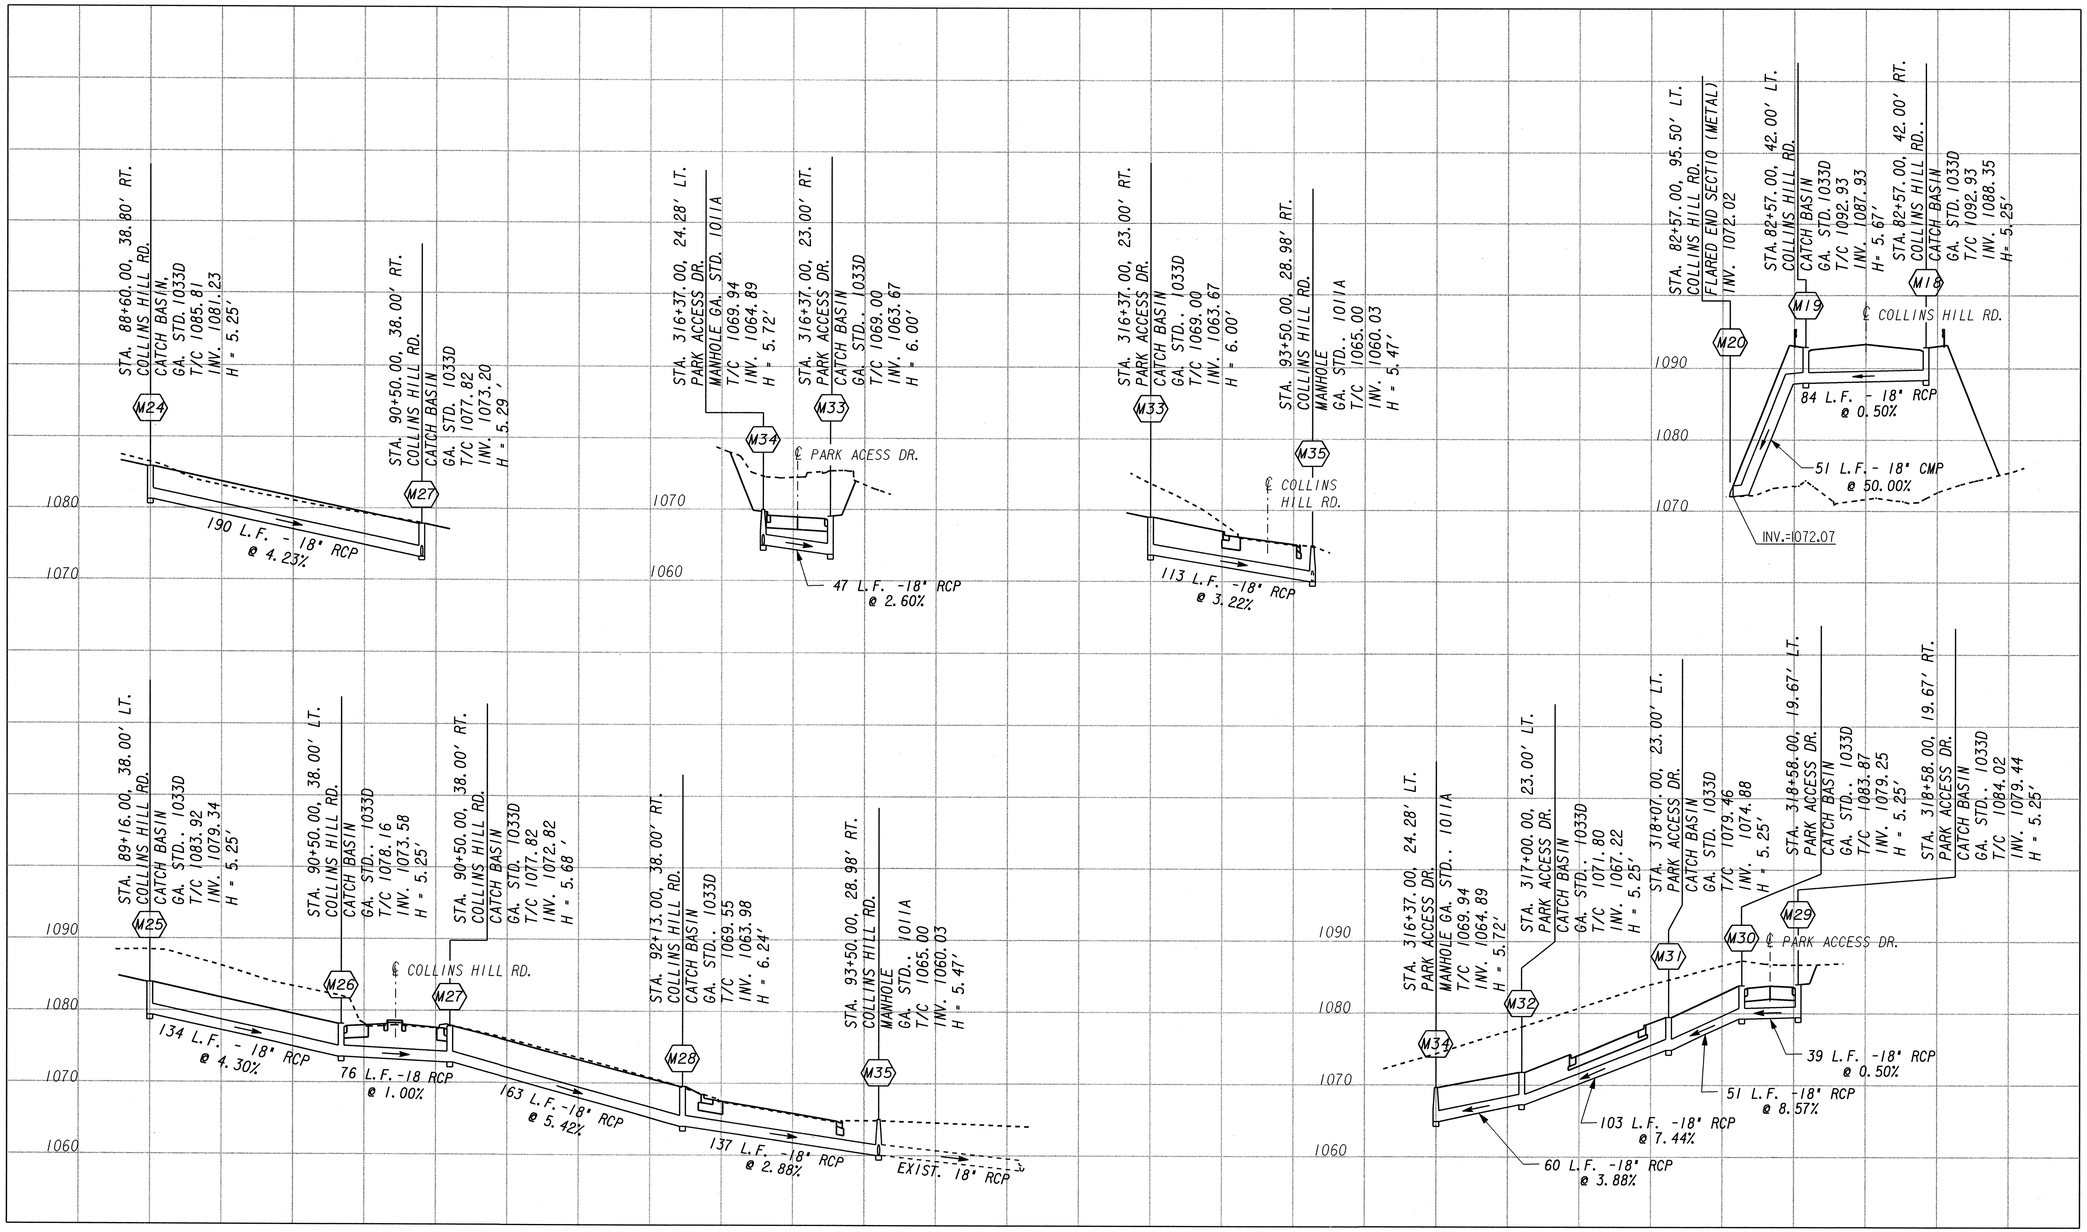

PBS&J

H. 0 50 100 150
V. 0 10 20 30
(SCALE IN FEET)

REVISION DATES		

STATE OF GEORGIA
DEPARTMENT OF TRANSPORTATION
OFFICE: PROGRAM DELIVERY

DRAINAGE PROFILE

SR 316

DRAWING No. 22 -10