USE ON CONSTRUCTION

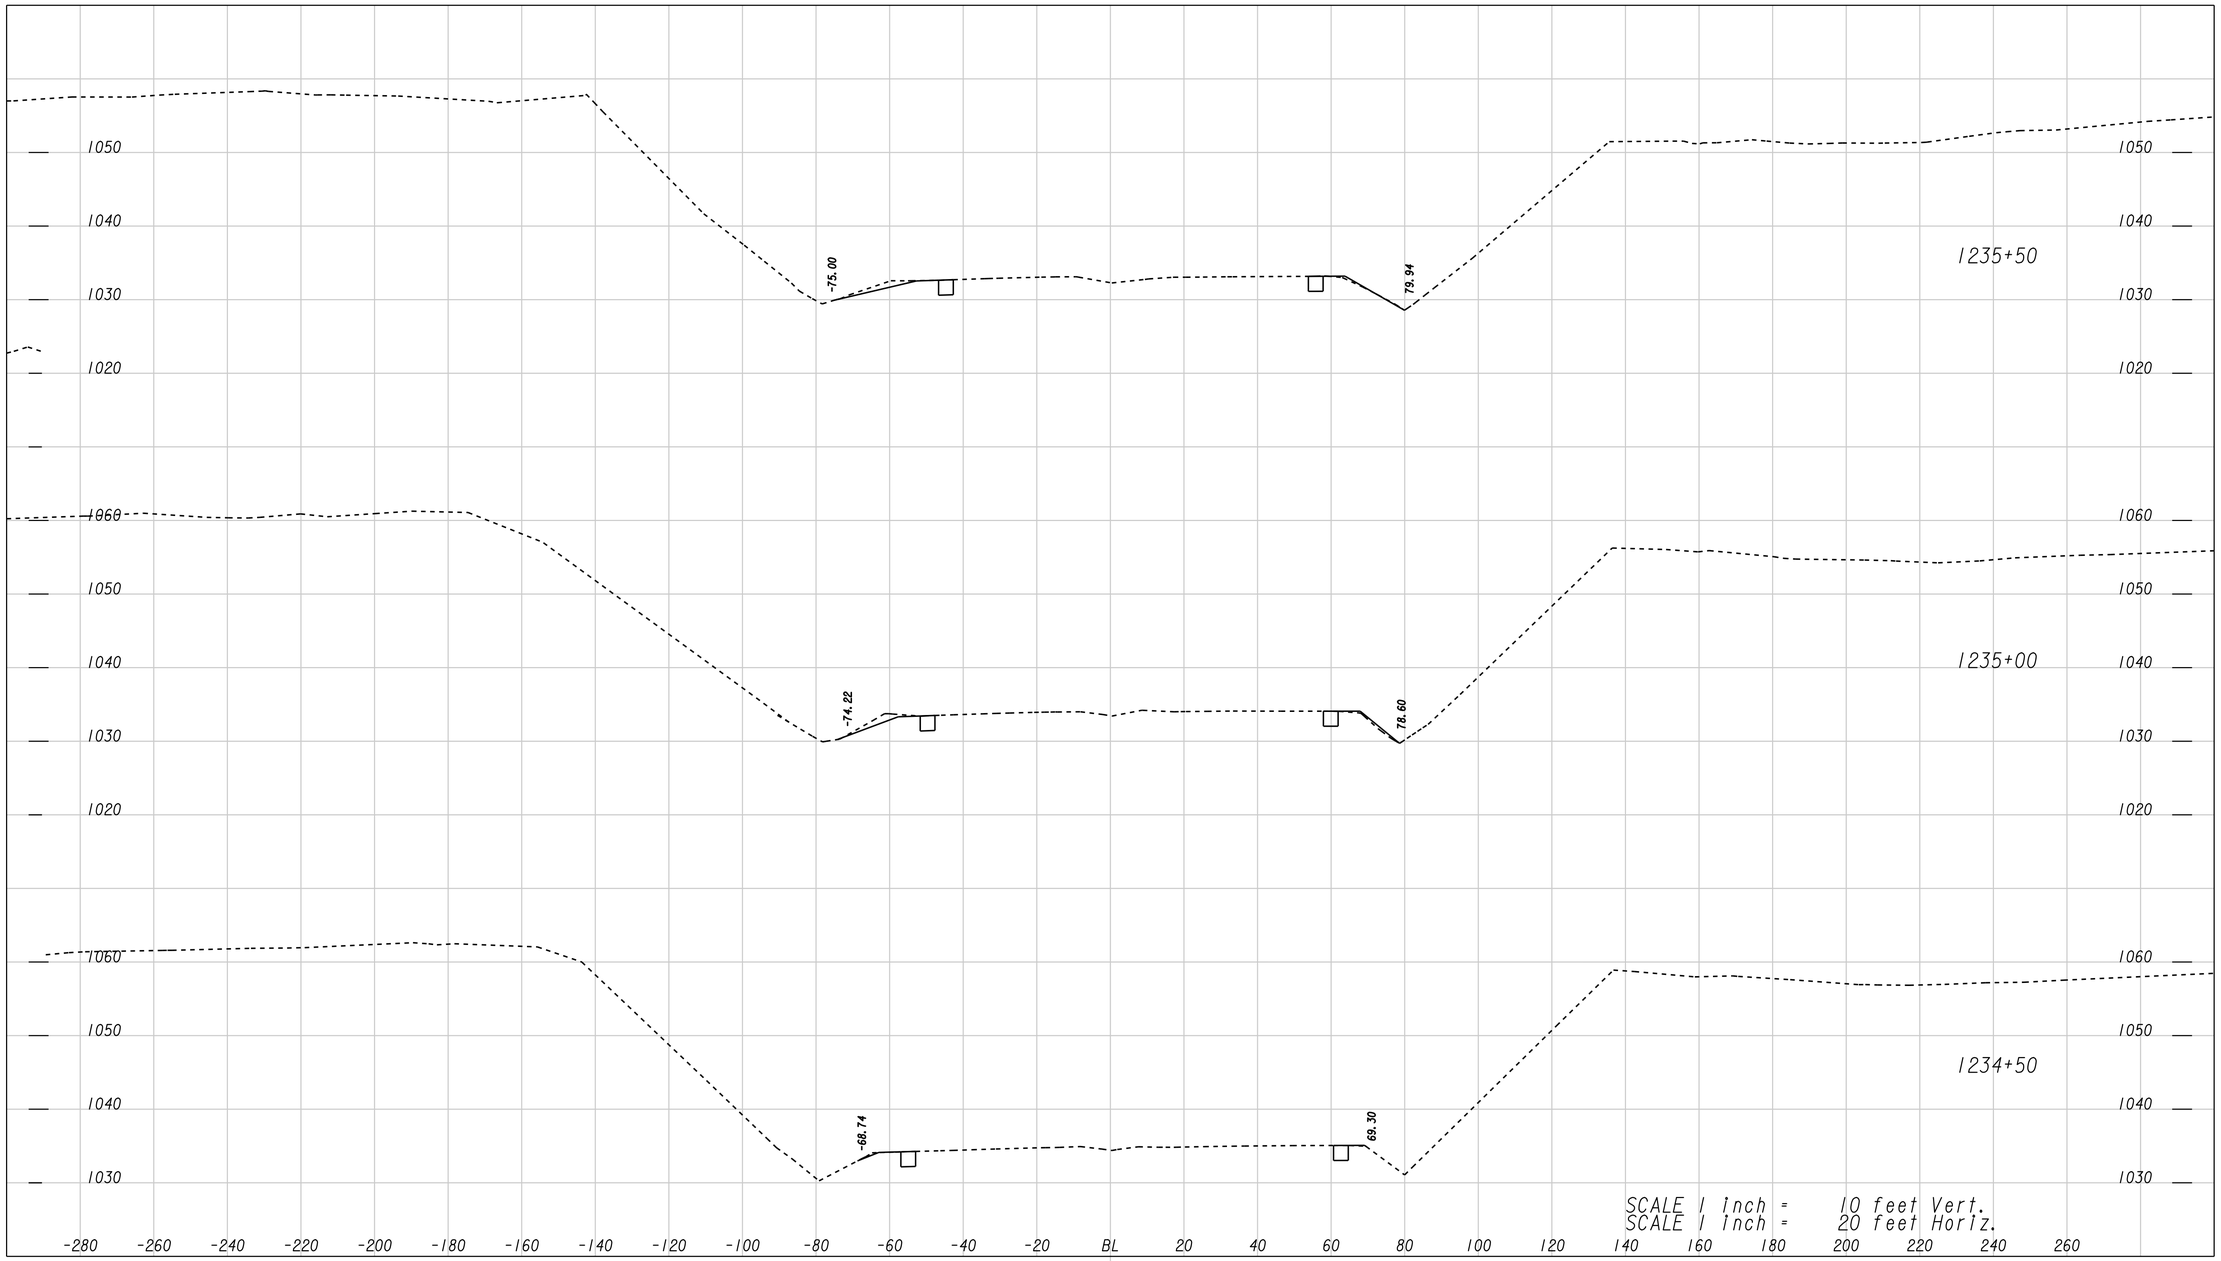


PBS&J

| REVISION DATES | | |
|---|---|---|
| 01/23/2013 | | |

STATE OF GEORGIA
DEPARTMENT OF TRANSPORTATION

OFFICE: PROGRAM DELIVERY

# EARTHWORK CROSS SECTIONS

SR 316

DRAWING No. 23-07