USE ON CONSTRUCTION

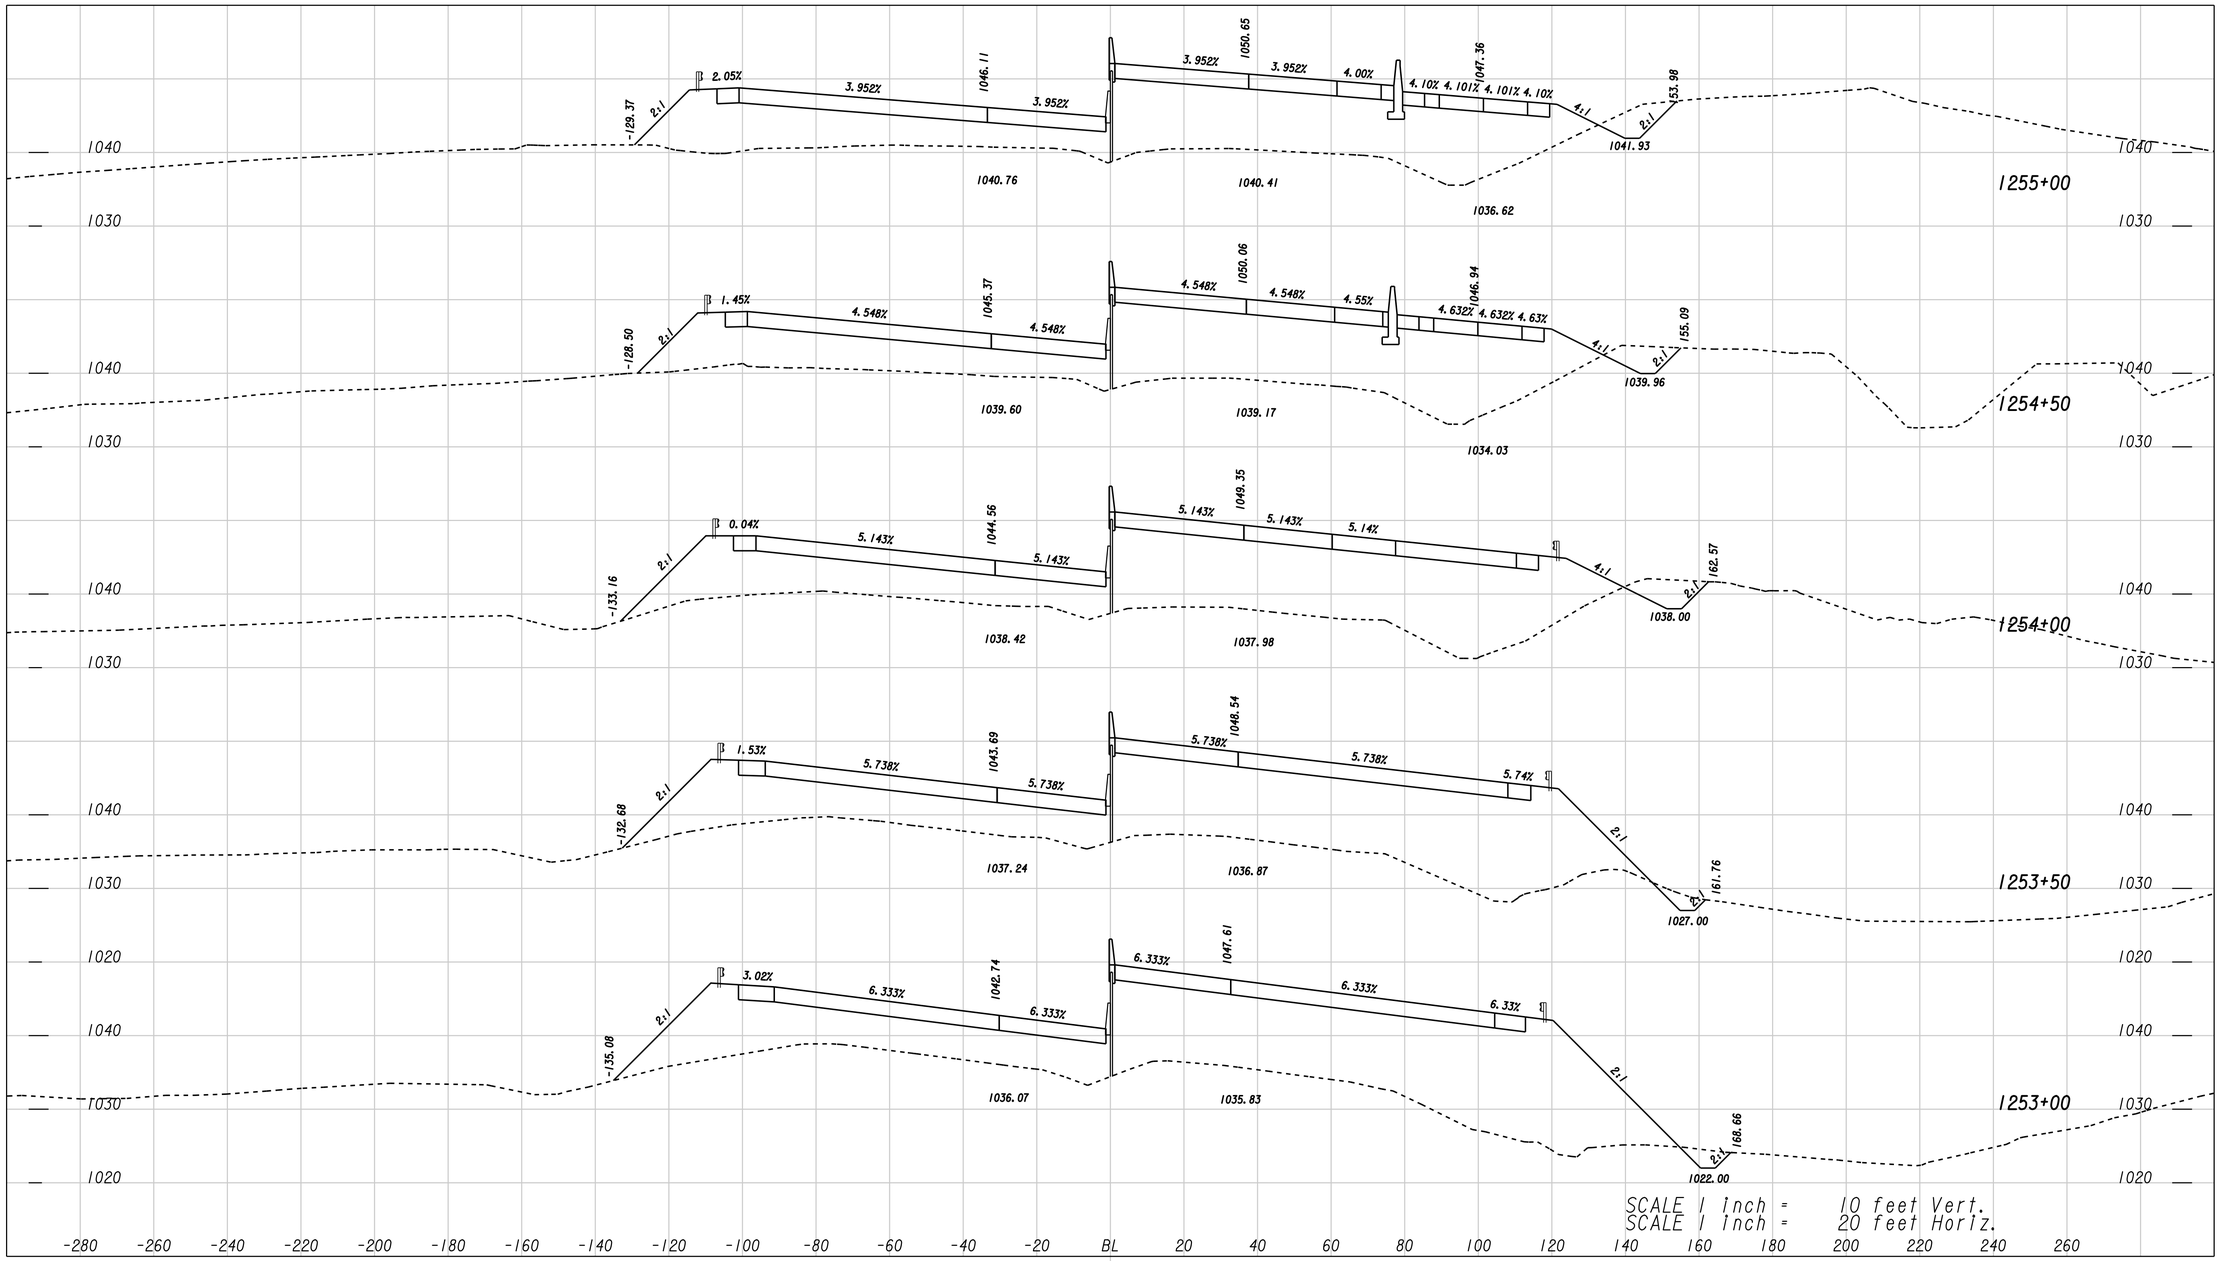

PBSJ

REVISION DATES		
01/23/2013		

STATE OF GEORGIA
DEPARTMENT OF TRANSPORTATION

OFFICE: PROGRAM DELIVERY

EARTHWORK CROSS SECTIONS

SR 316

DRAWING No.
23-22

GPLN