USE ON CONSTRUCTION

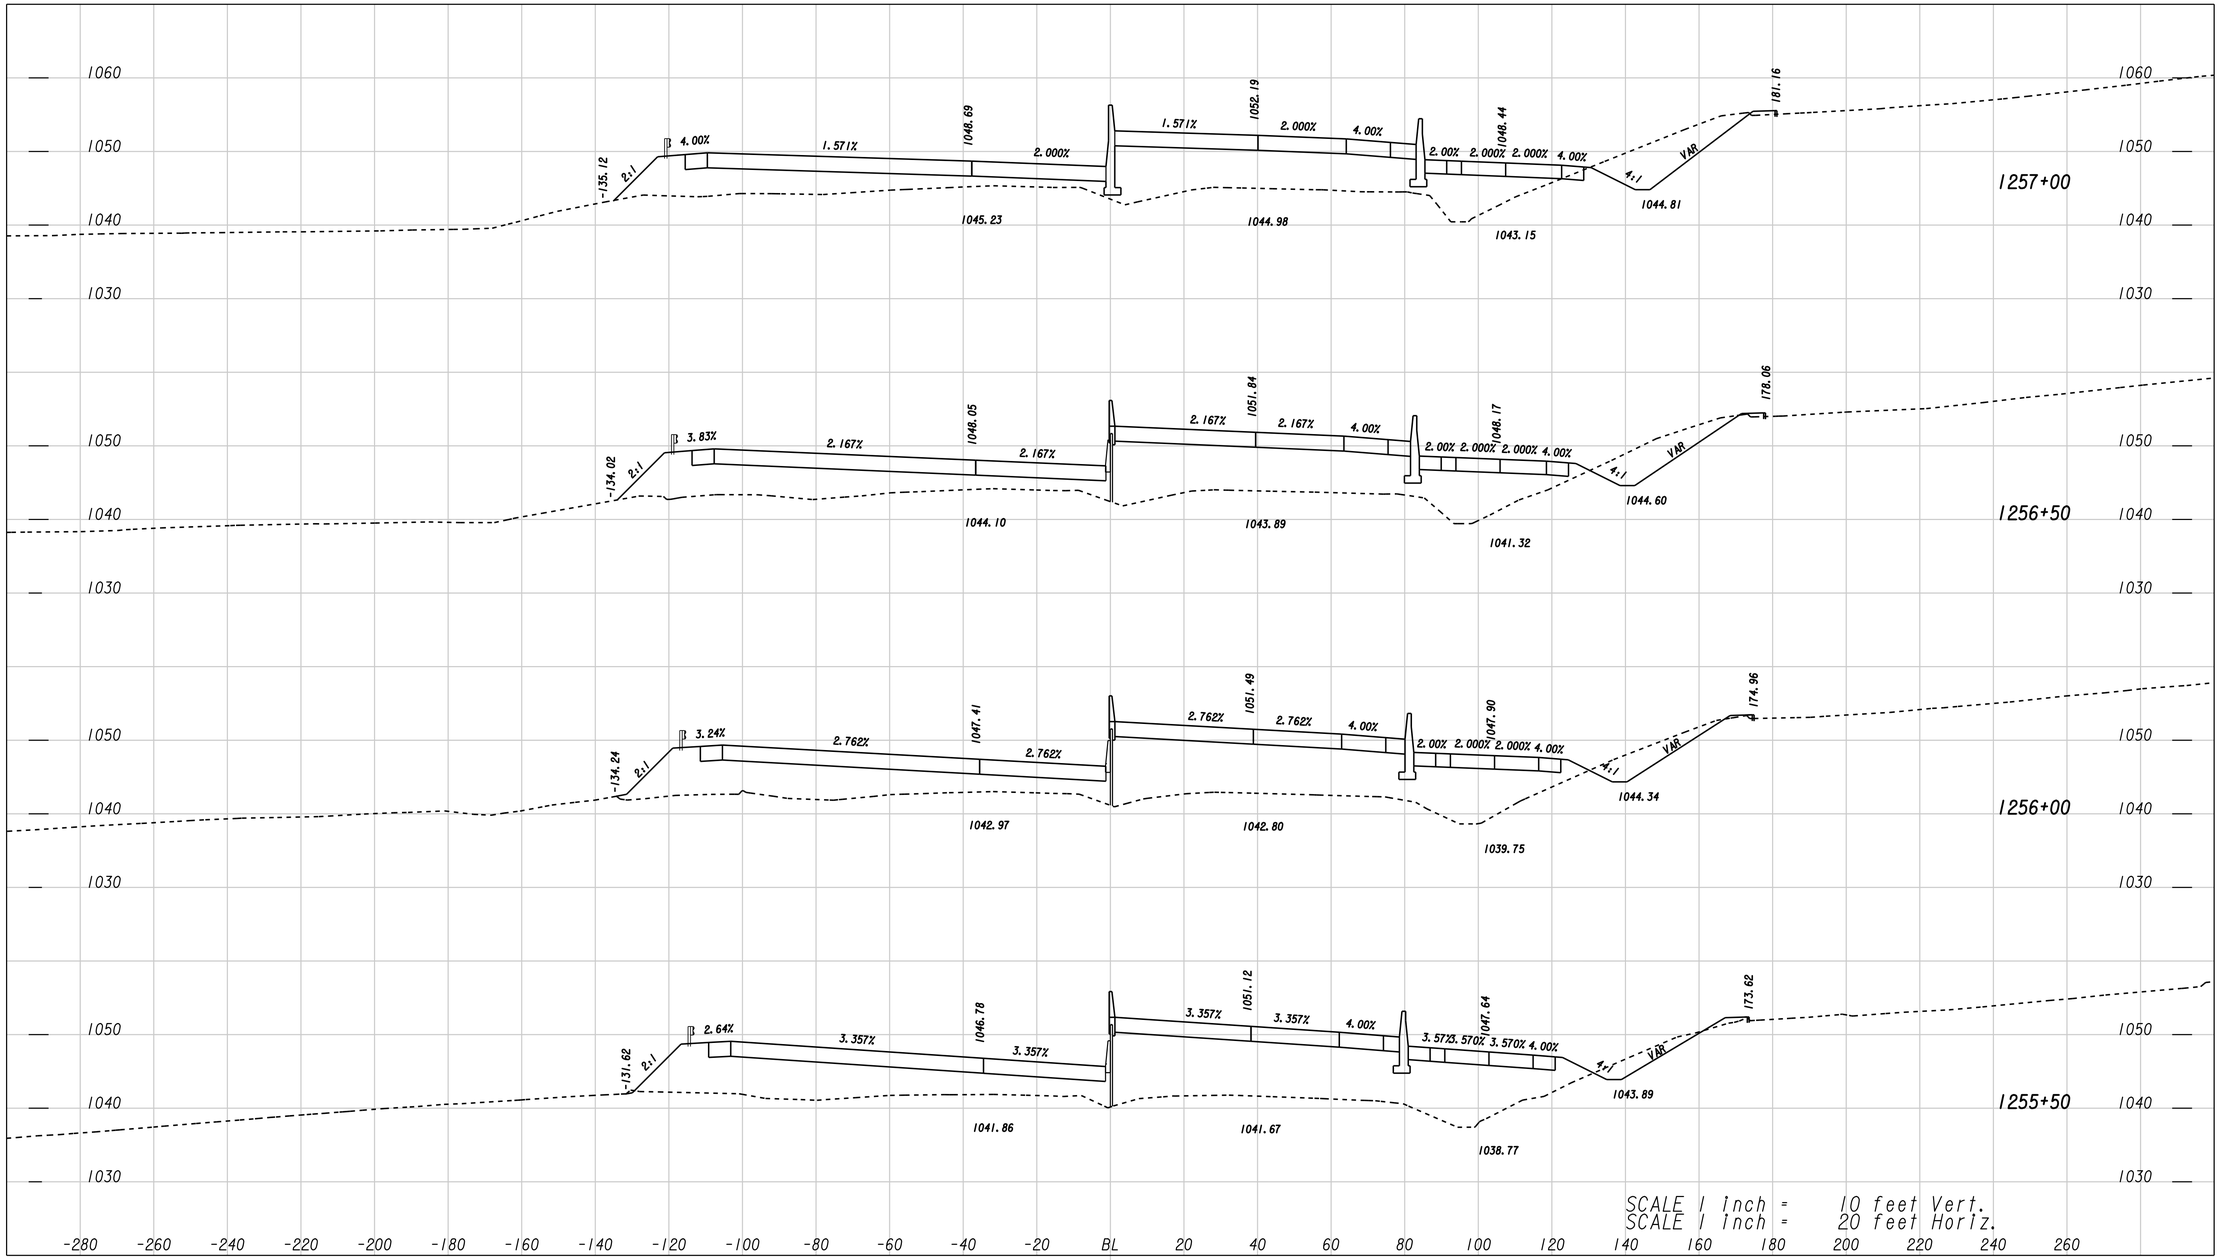

PBS&J

REVISION DATES		
01/23/2013		

STATE OF GEORGIA
DEPARTMENT OF TRANSPORTATION

OFFICE: PROGRAM DELIVERY

EARTHWORK CROSS SECTIONS

SR 316

DRAWING No. 23-23

GPLN