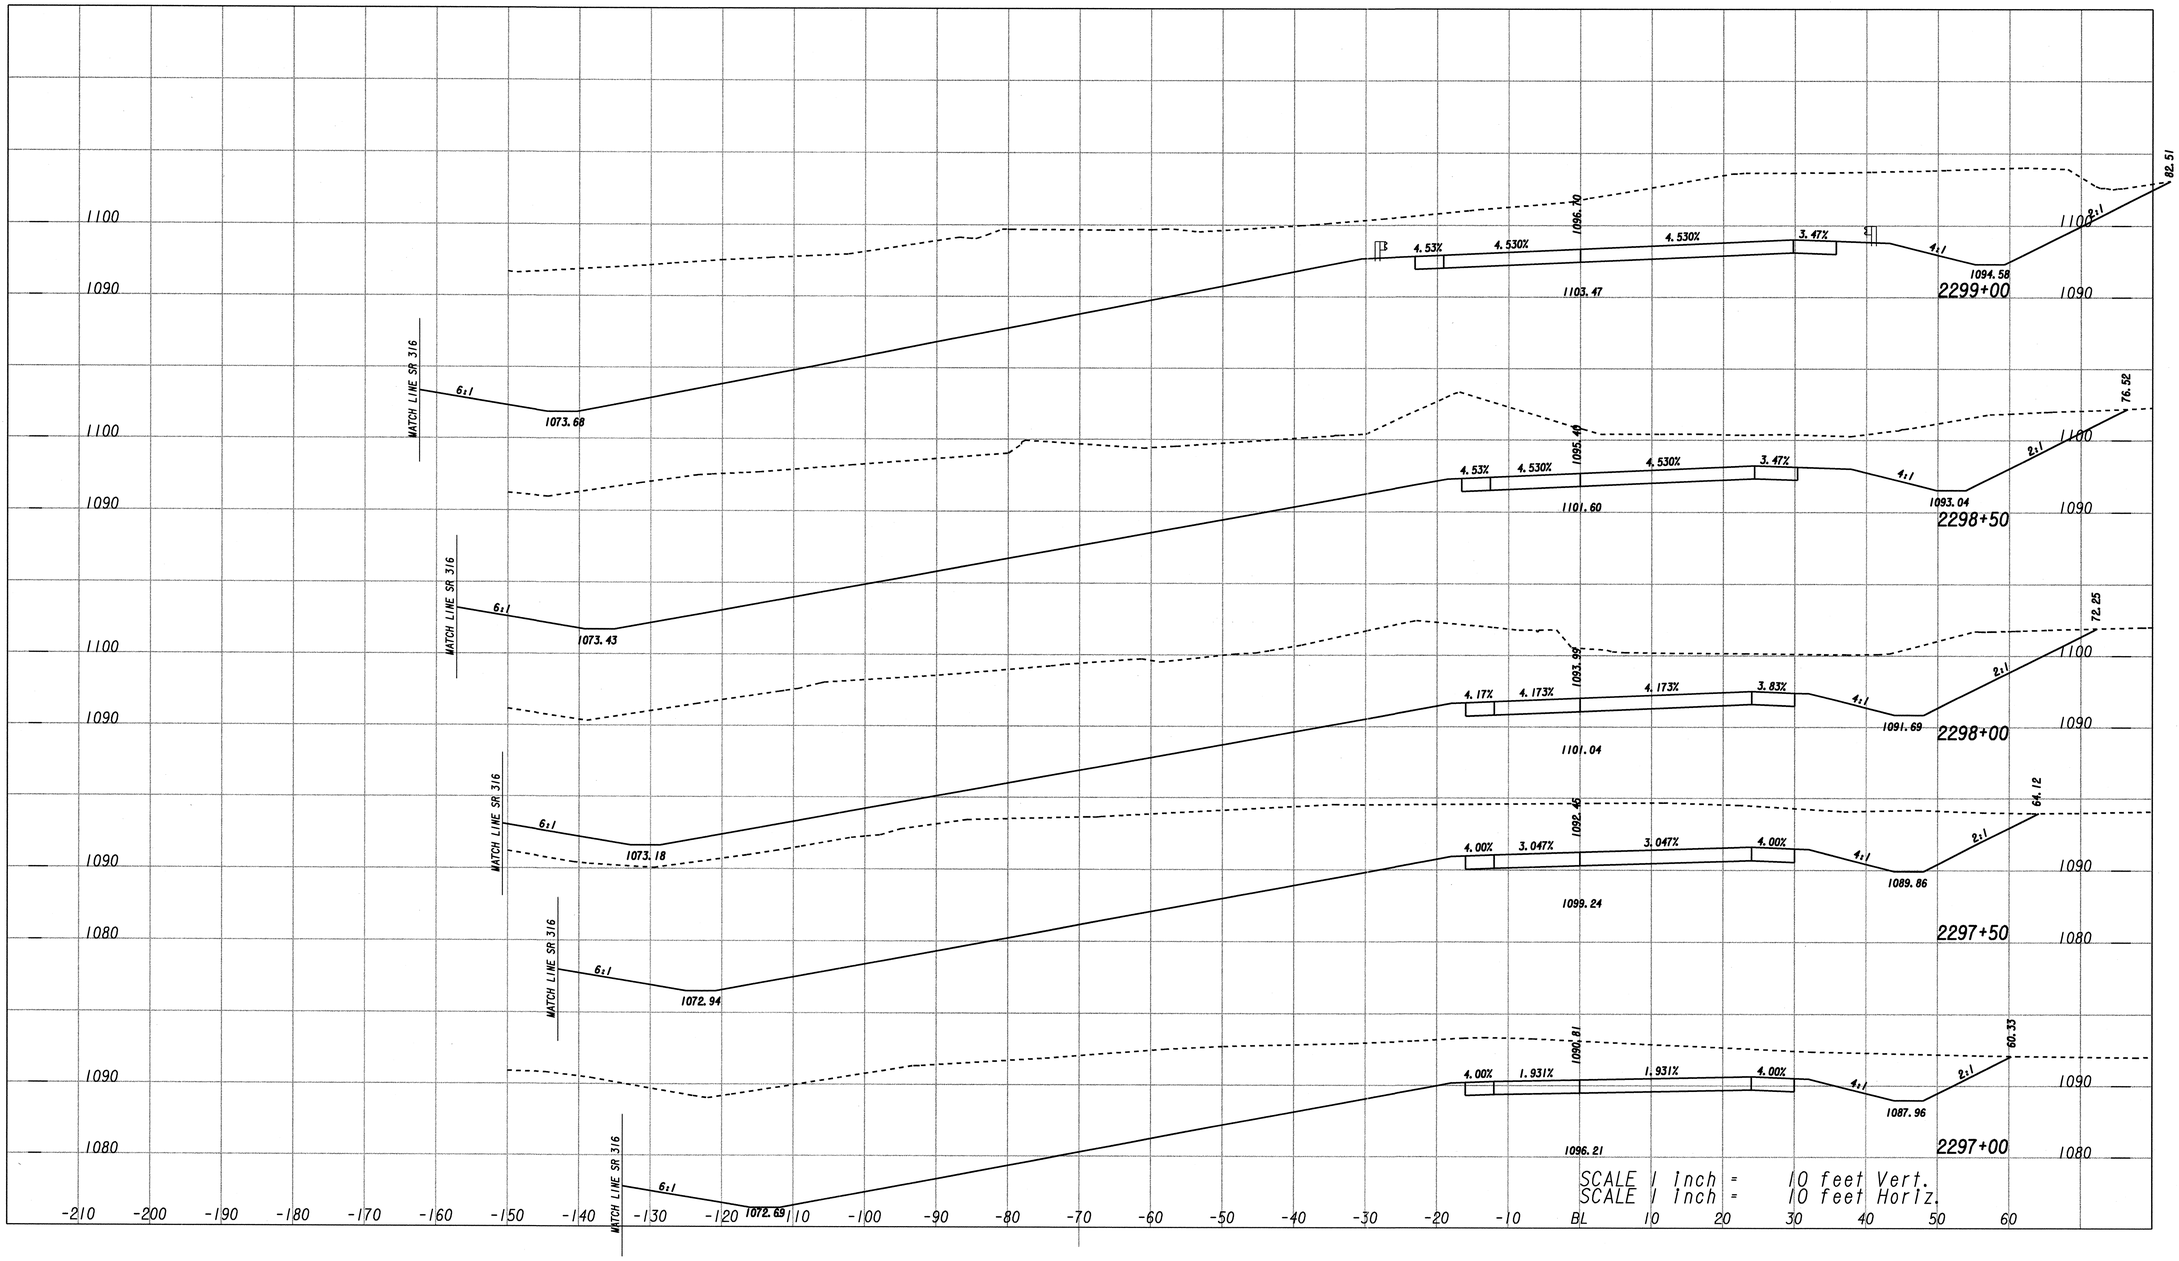

PBSJ

REVISION DATES

STATE OF GEORGIA
DEPARTMENT OF TRANSPORTATION

OFFICE: PROGRAM DELIVERY

EARTHWORK CROSS SECTIONS

RAMP "X"

DRAWING No. 23-162