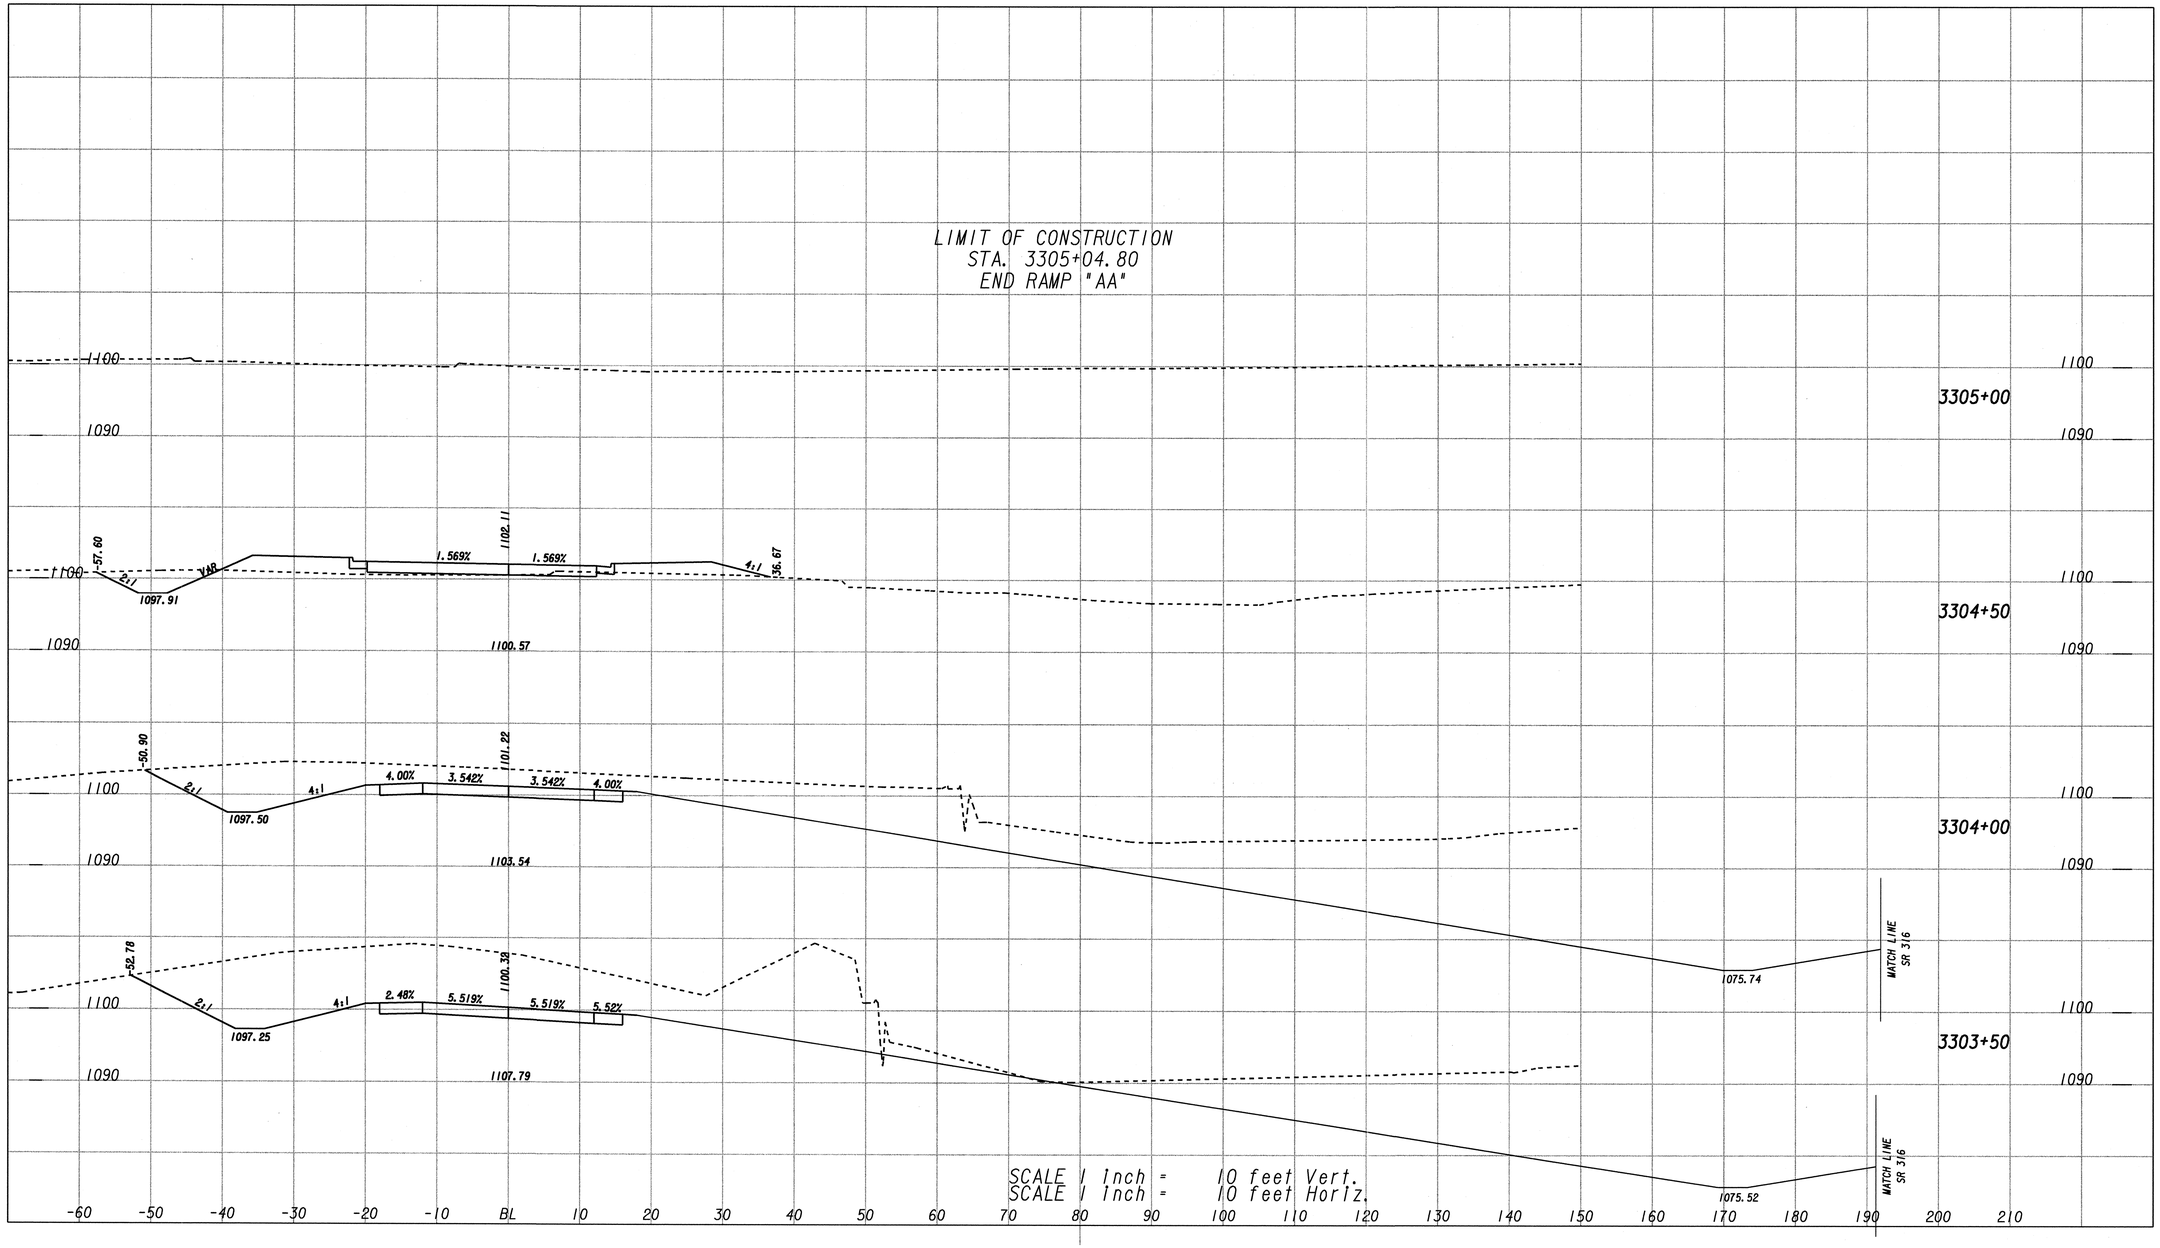

PBS&J

REVISION DATES		

STATE OF GEORGIA
DEPARTMENT OF TRANSPORTATION
OFFICE: PROGRAM DELIVERY

EARTHWORK CROSS SECTIONS

RAMP "AA"

DRAWING No. 23-187