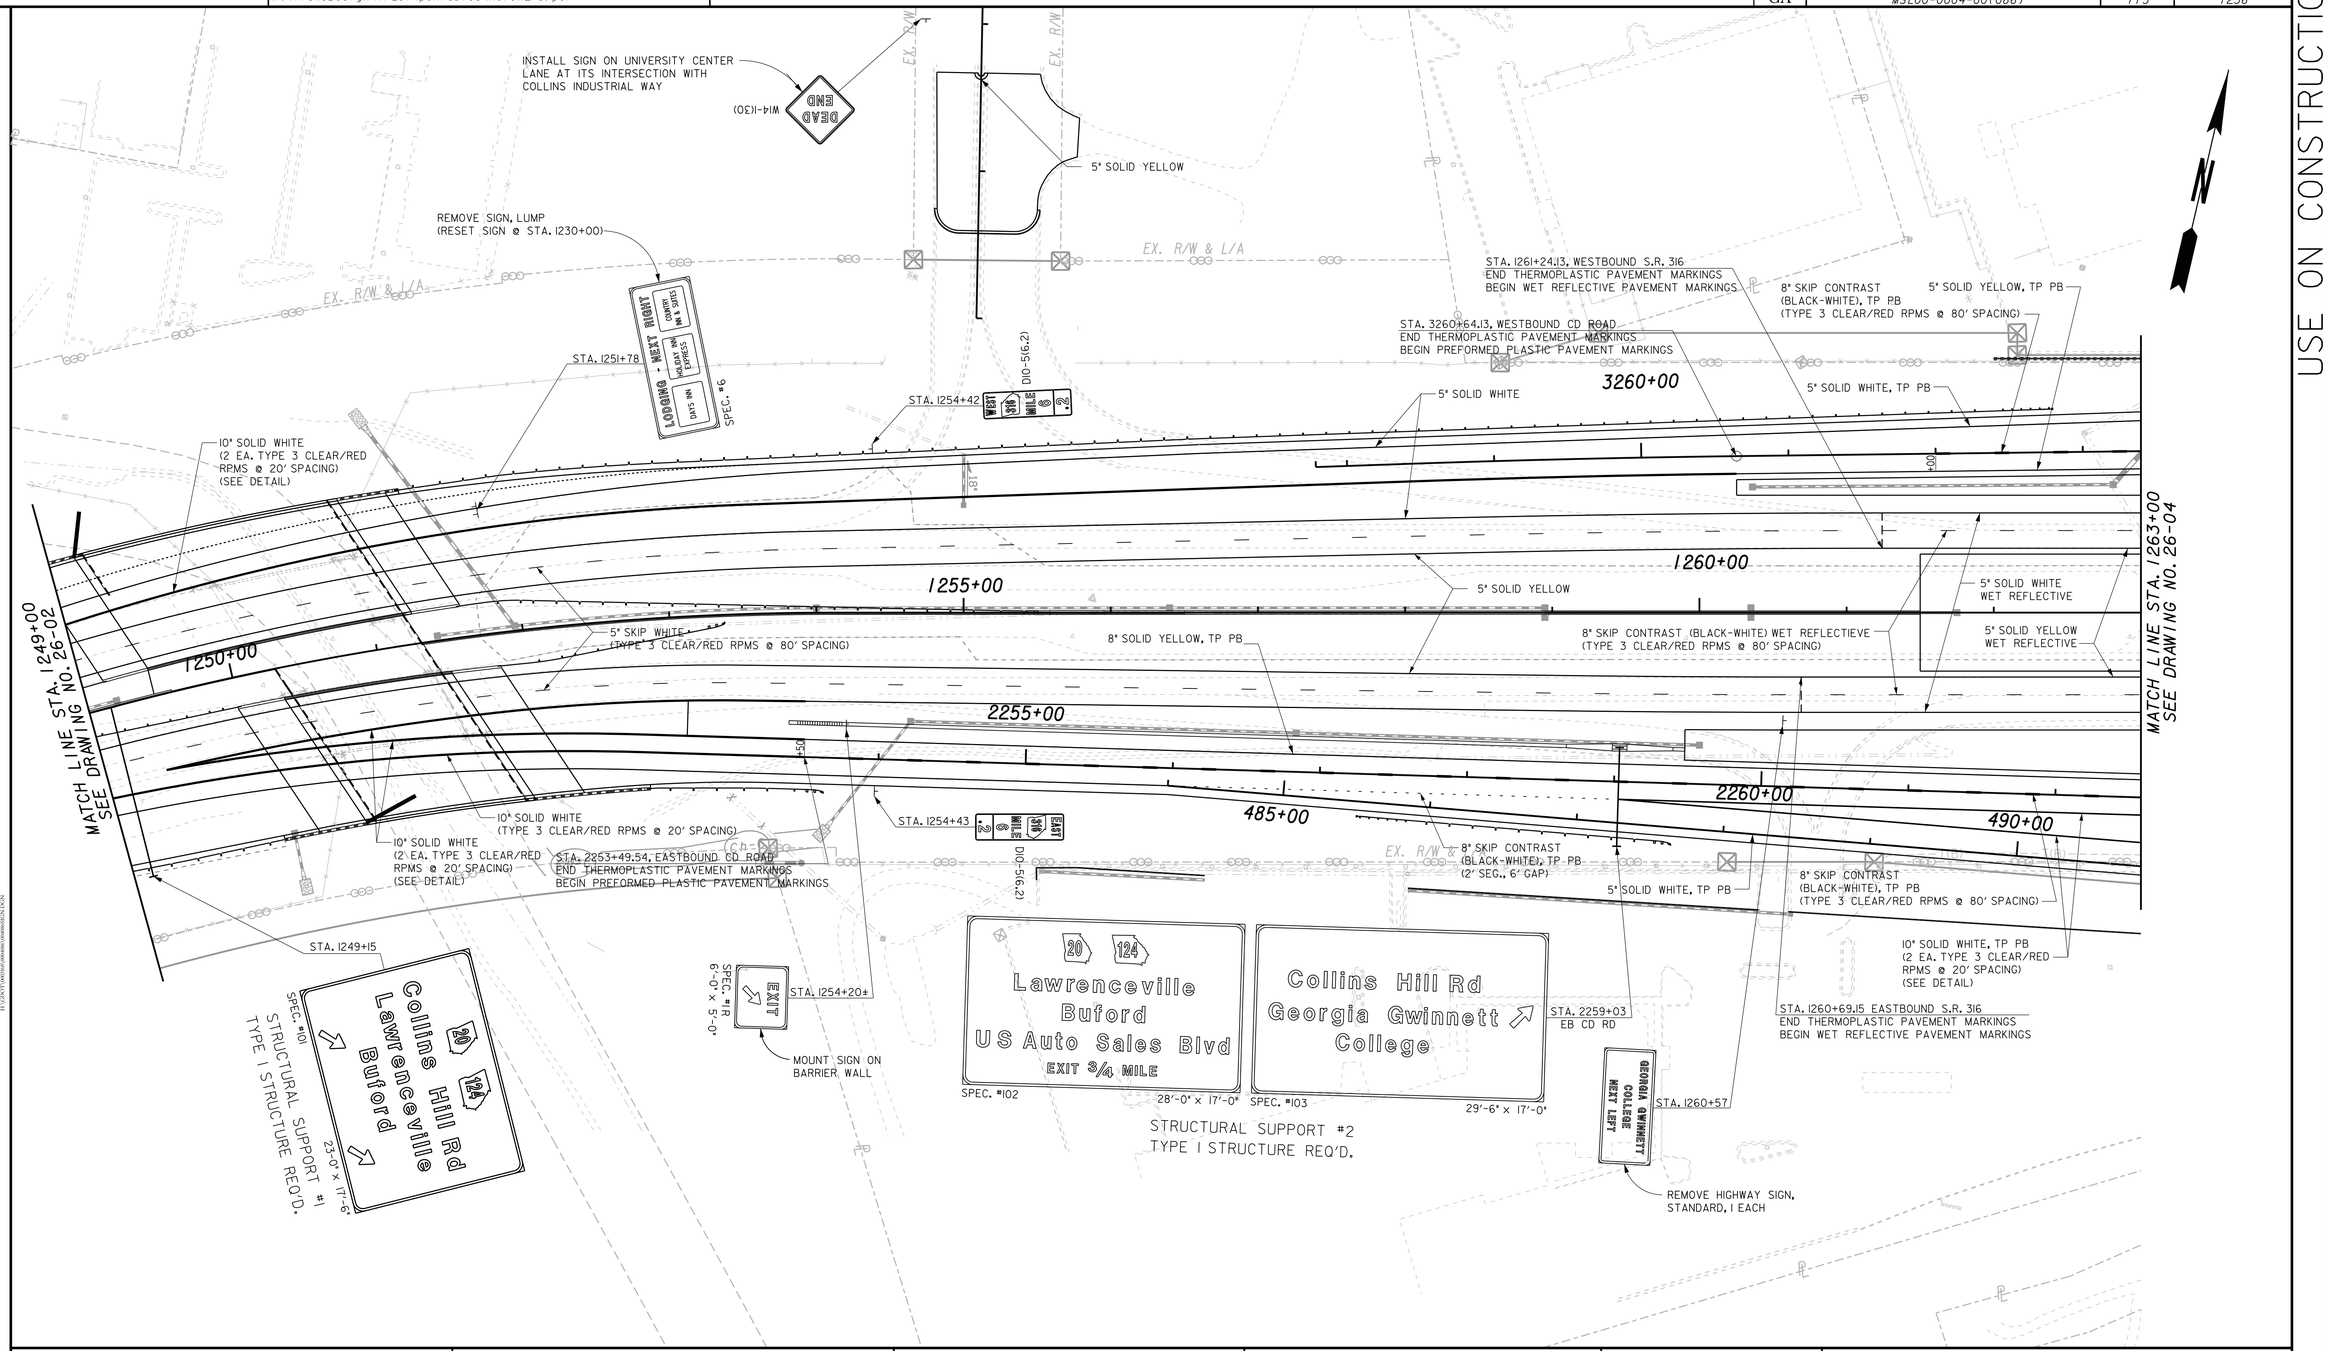

PBS&J

SCALE IN FEET
0 50 100 200

REVISION DATES		
01/23/2013		
08/28/2013		

STATE OF GEORGIA
DEPARTMENT OF TRANSPORTATION
OFFICE: PROGRAM DELIVERY

SIGNING AND MARKING PLANS

SR 316 FROM COLLINS HILL RD
TO HI-HOPE RD.
STA. 1249+00 - STA. 1263+00

DRAWING No. 26-03

3/1/2007 GPLN