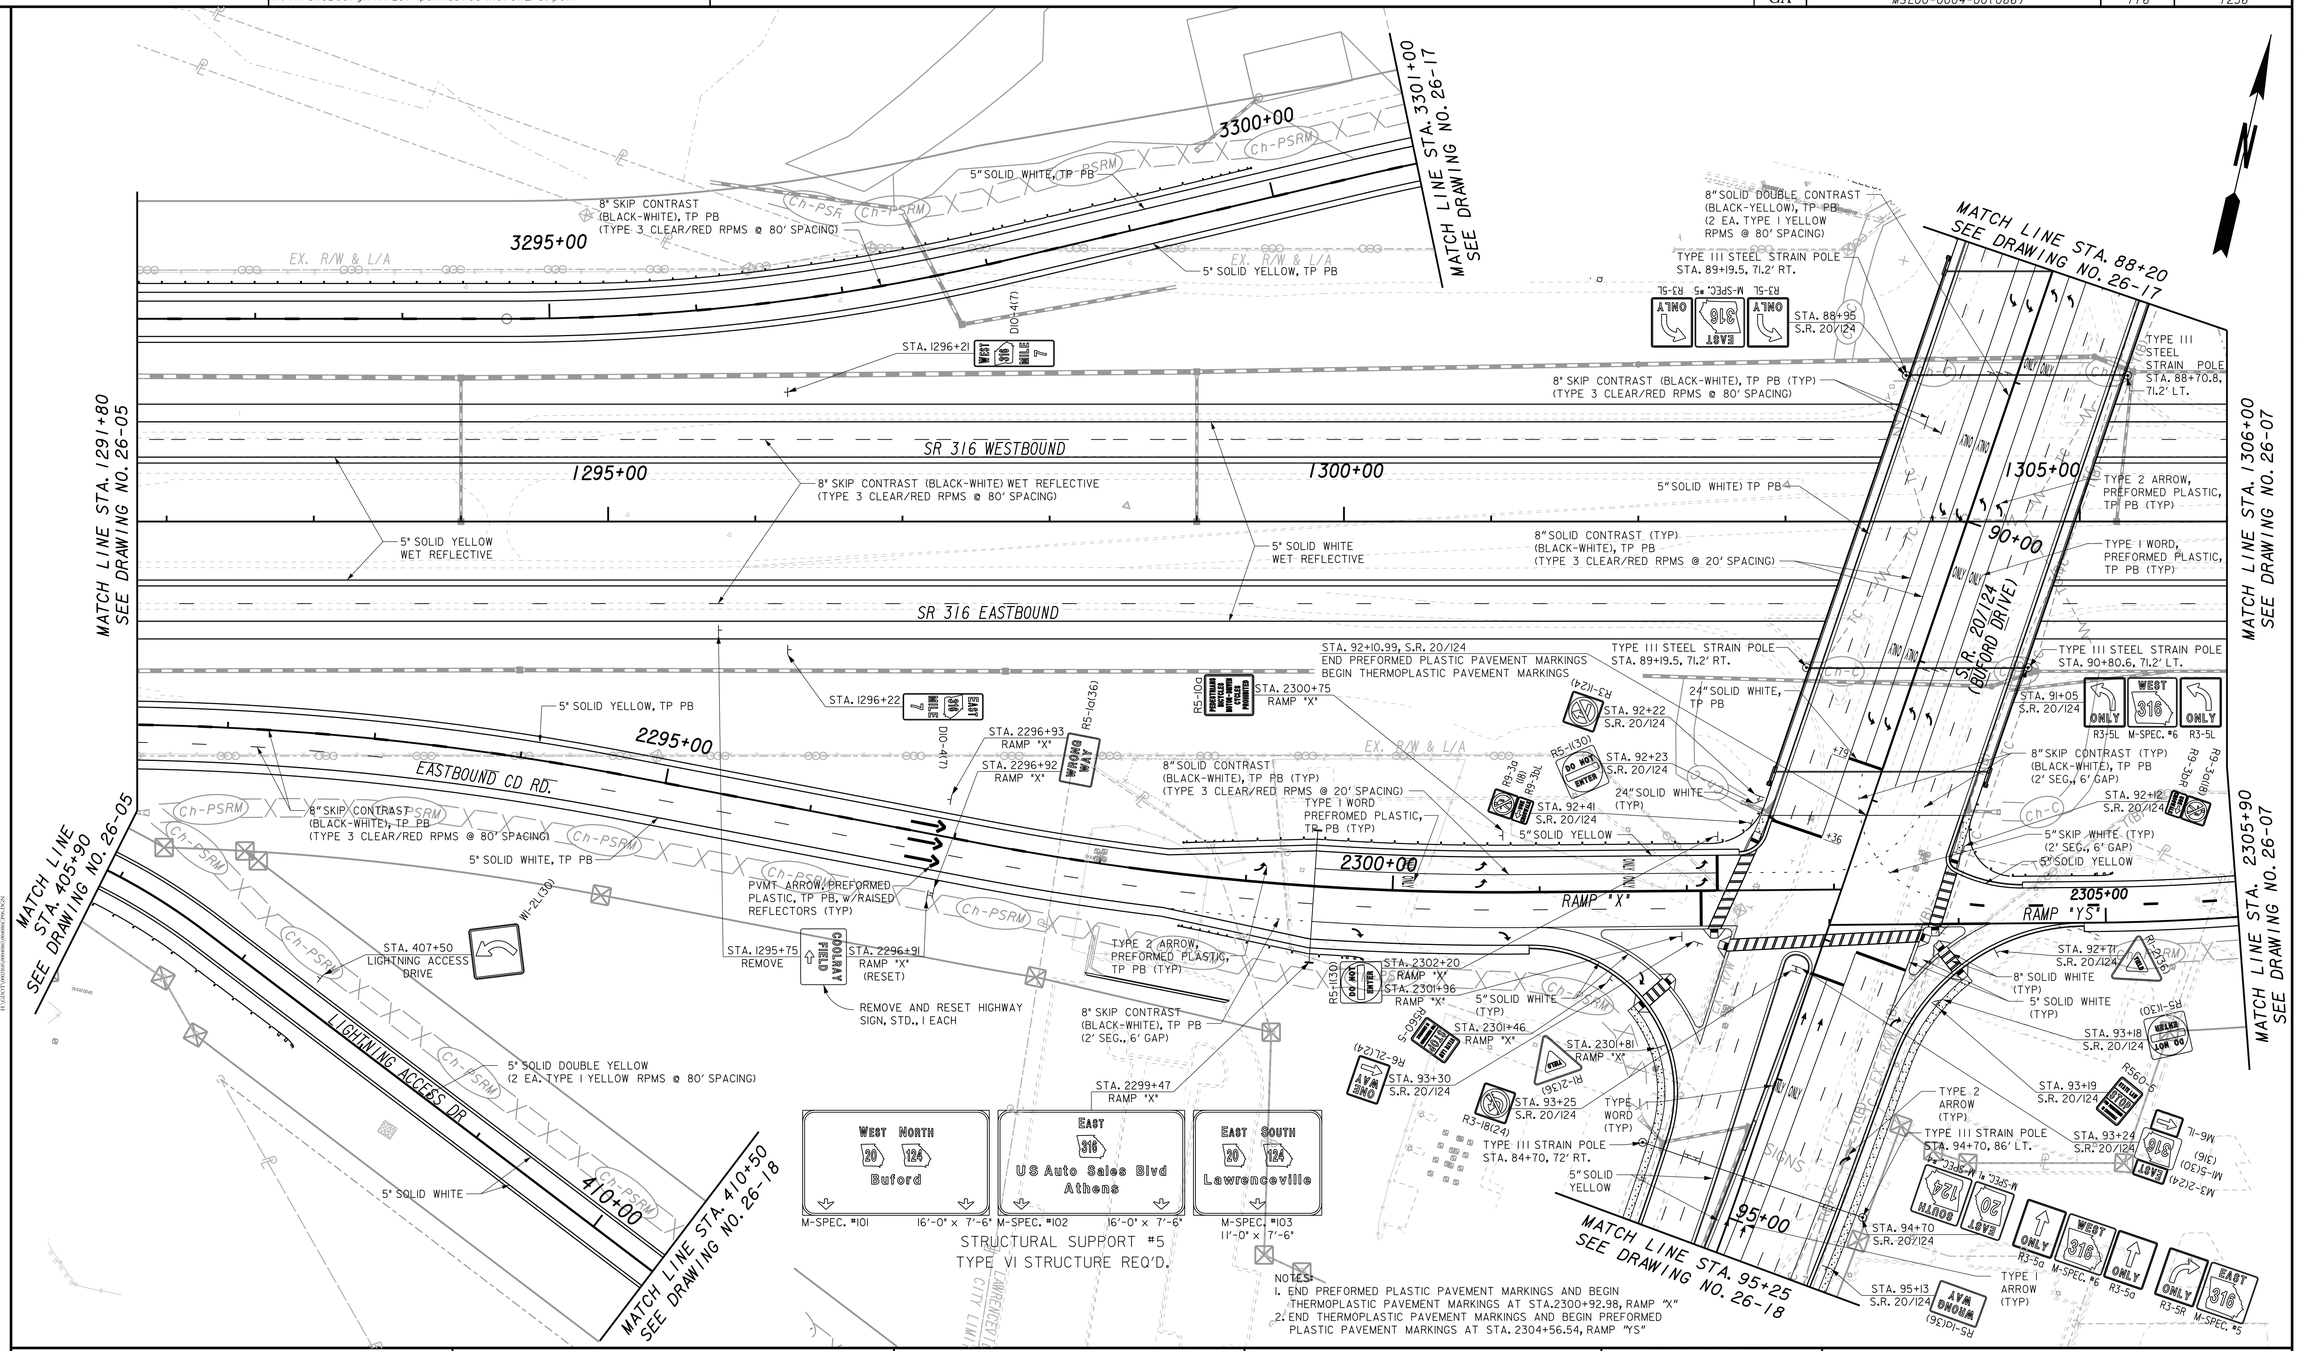

PBS&J

SCALE IN FEET
0 50 100 200

REVISION DATES
08/28/2013

STATE OF GEORGIA
DEPARTMENT OF TRANSPORTATION

OFFICE: PROGRAM DELIVERY

SIGNING AND MARKING PLANS

SR 316 FROM COLLINS HILL RD
TO HI-HOPE RD
STA. 1291+80 - STA. 1306+00

DRAWING No. 26-06