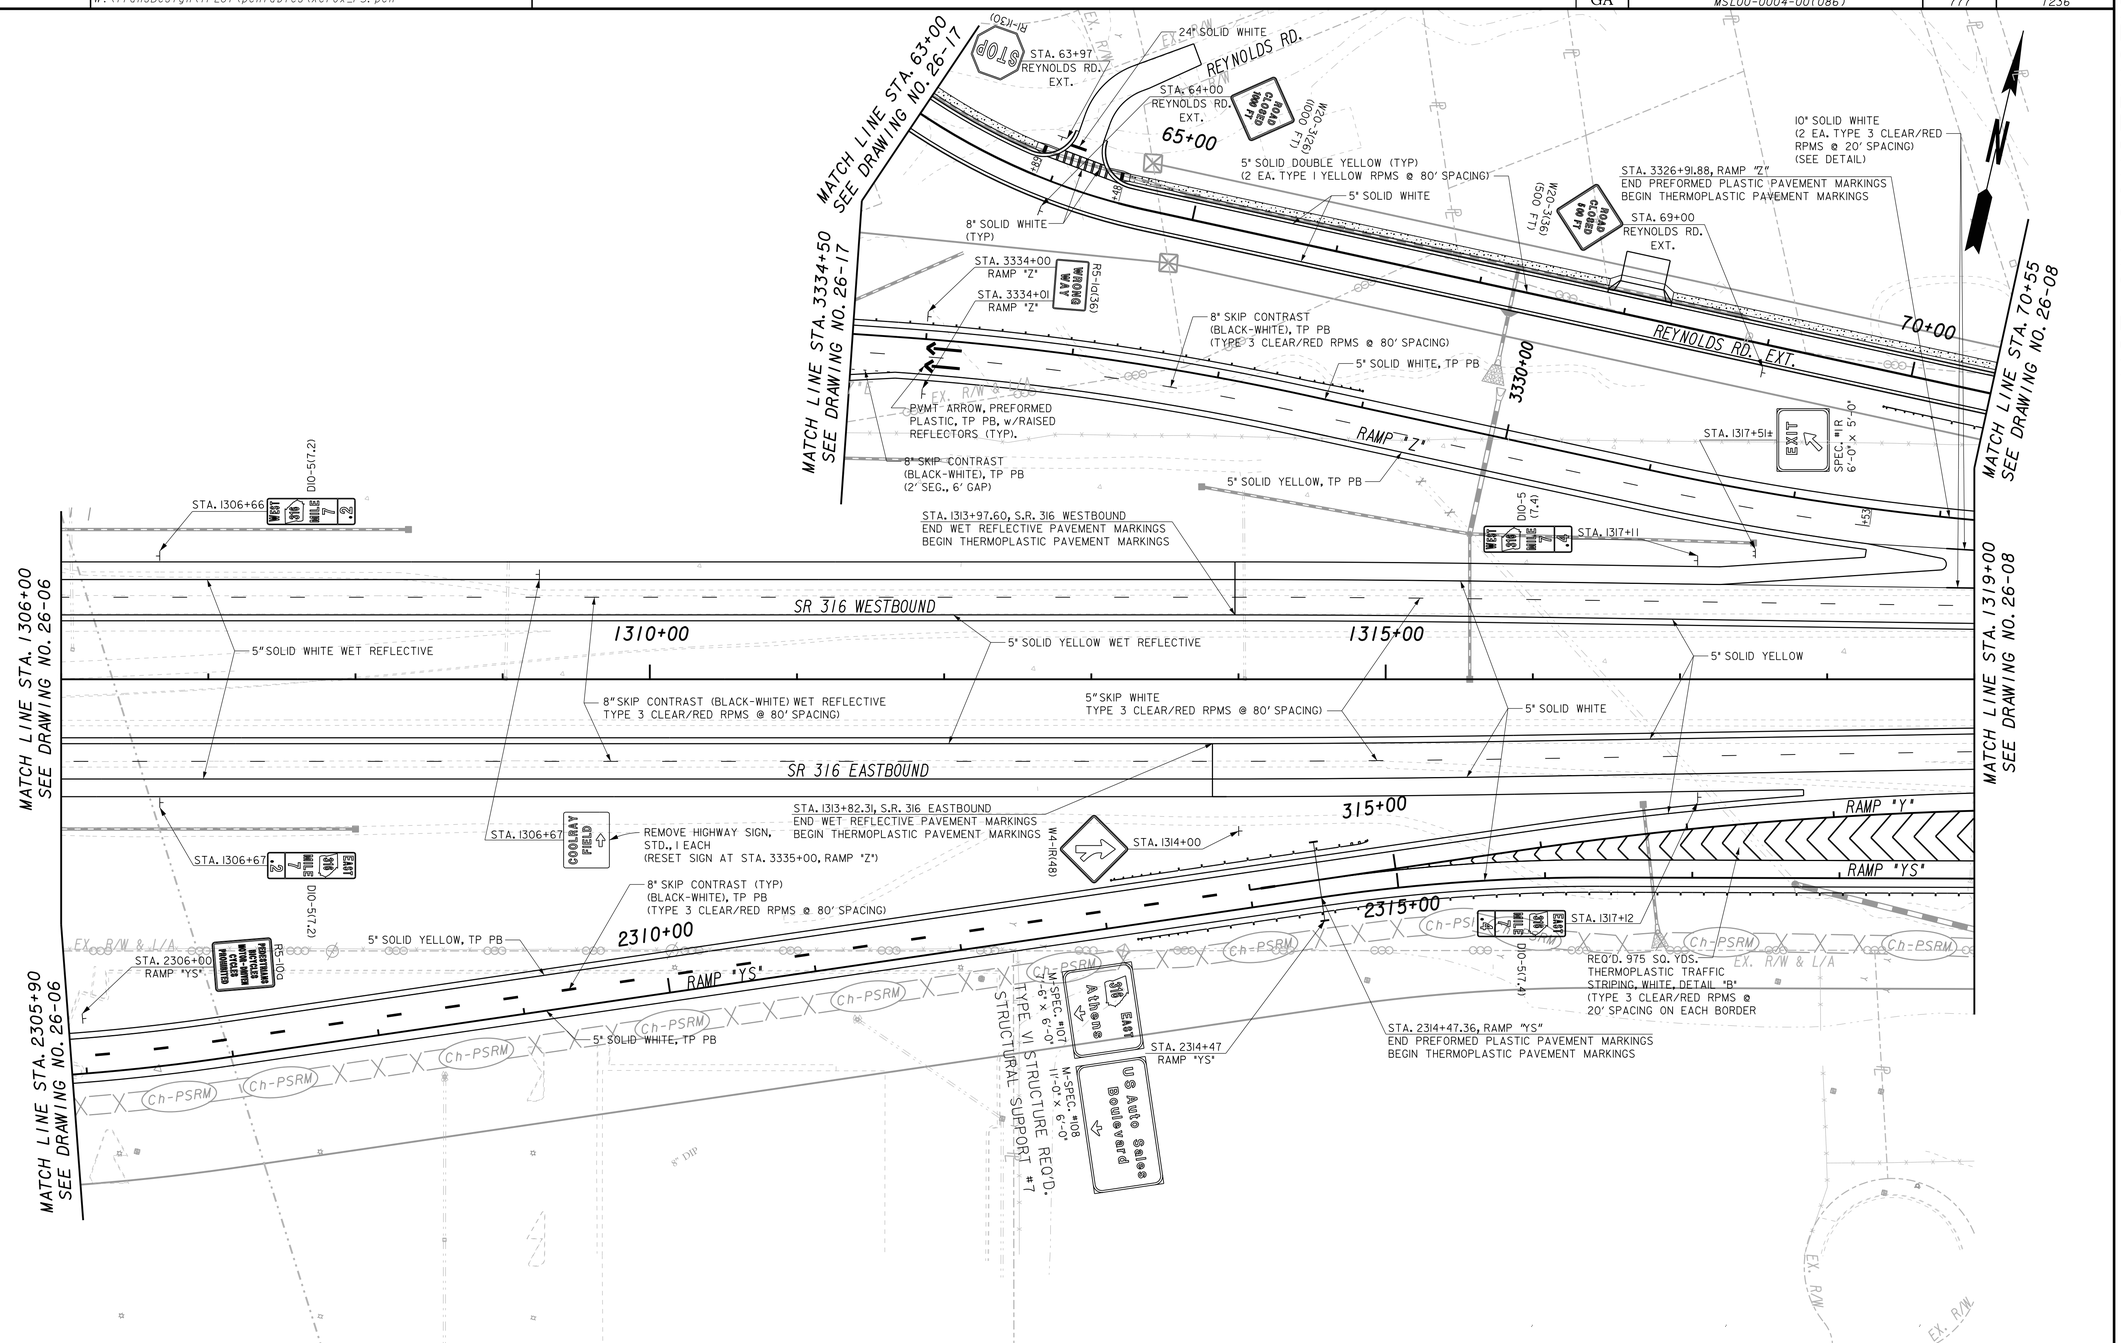

USE ON CONSTRUCTION

PBSJ

SCALE IN FEET
0 50 100 200

REVISION DATES		
08/28/2013		

STATE OF GEORGIA
DEPARTMENT OF TRANSPORTATION
OFFICE: PROGRAM DELIVERY

SIGNING AND MARKING PLANS

SR 316 FROM COLLINS HILL RD
TO HI-HOPE RD.
STA. 1306+00 - STA. 1319+00

DRAWING No. 26-07

3/1/2007 GPLN