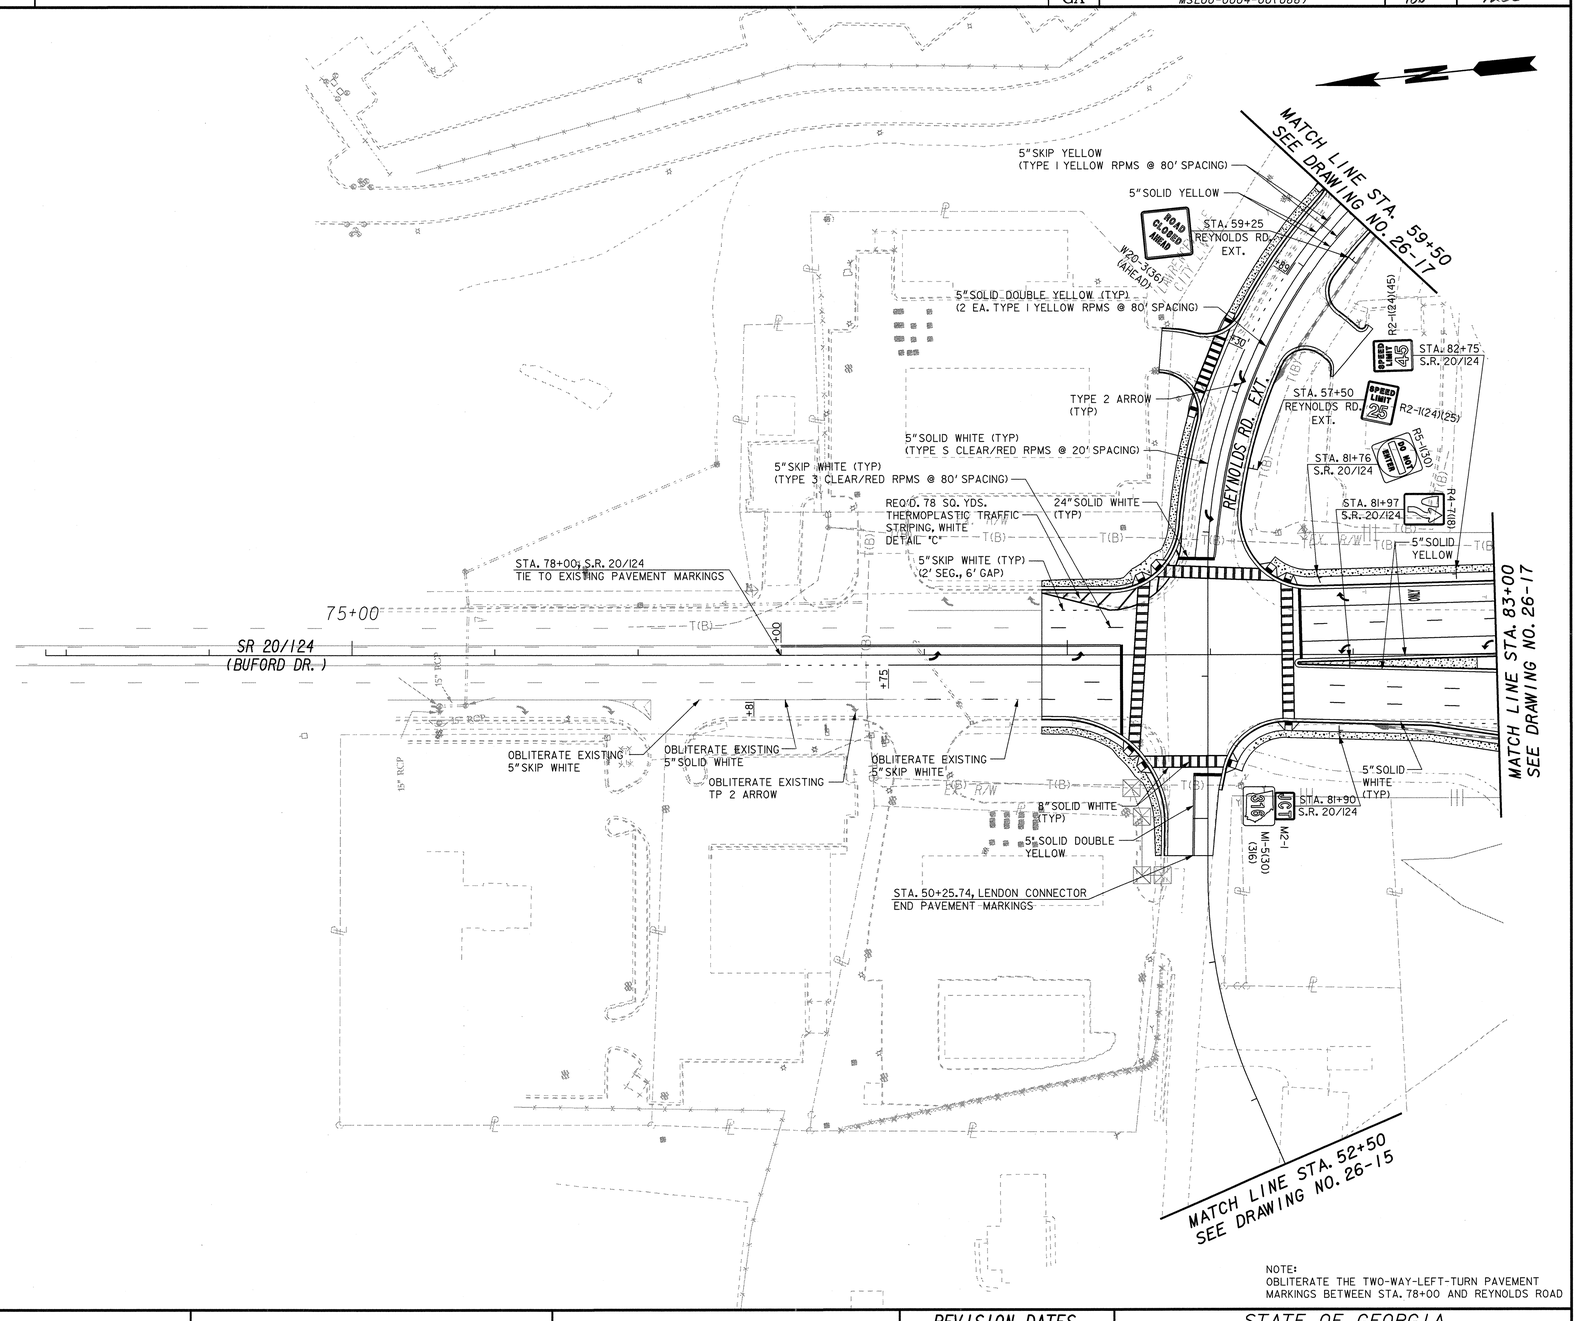

NOTE:
OBLITERATE THE TWO-WAY-LEFT-TURN PAVEMENT MARKINGS BETWEEN STA. 78+00 AND REYNOLDS ROAD

PBS&J

SCALE IN FEET
0 50 100 200

REVISION DATES		

STATE OF GEORGIA
DEPARTMENT OF TRANSPORTATION
OFFICE: PROGRAM DELIVERY

SIGNING AND MARKING PLANS

SR 316
SR 20 (BUFORD DRIVE)
STA. 79+82.33 - STA. 83+00

DRAWING No. 26-16

3/1/2007 GPLN