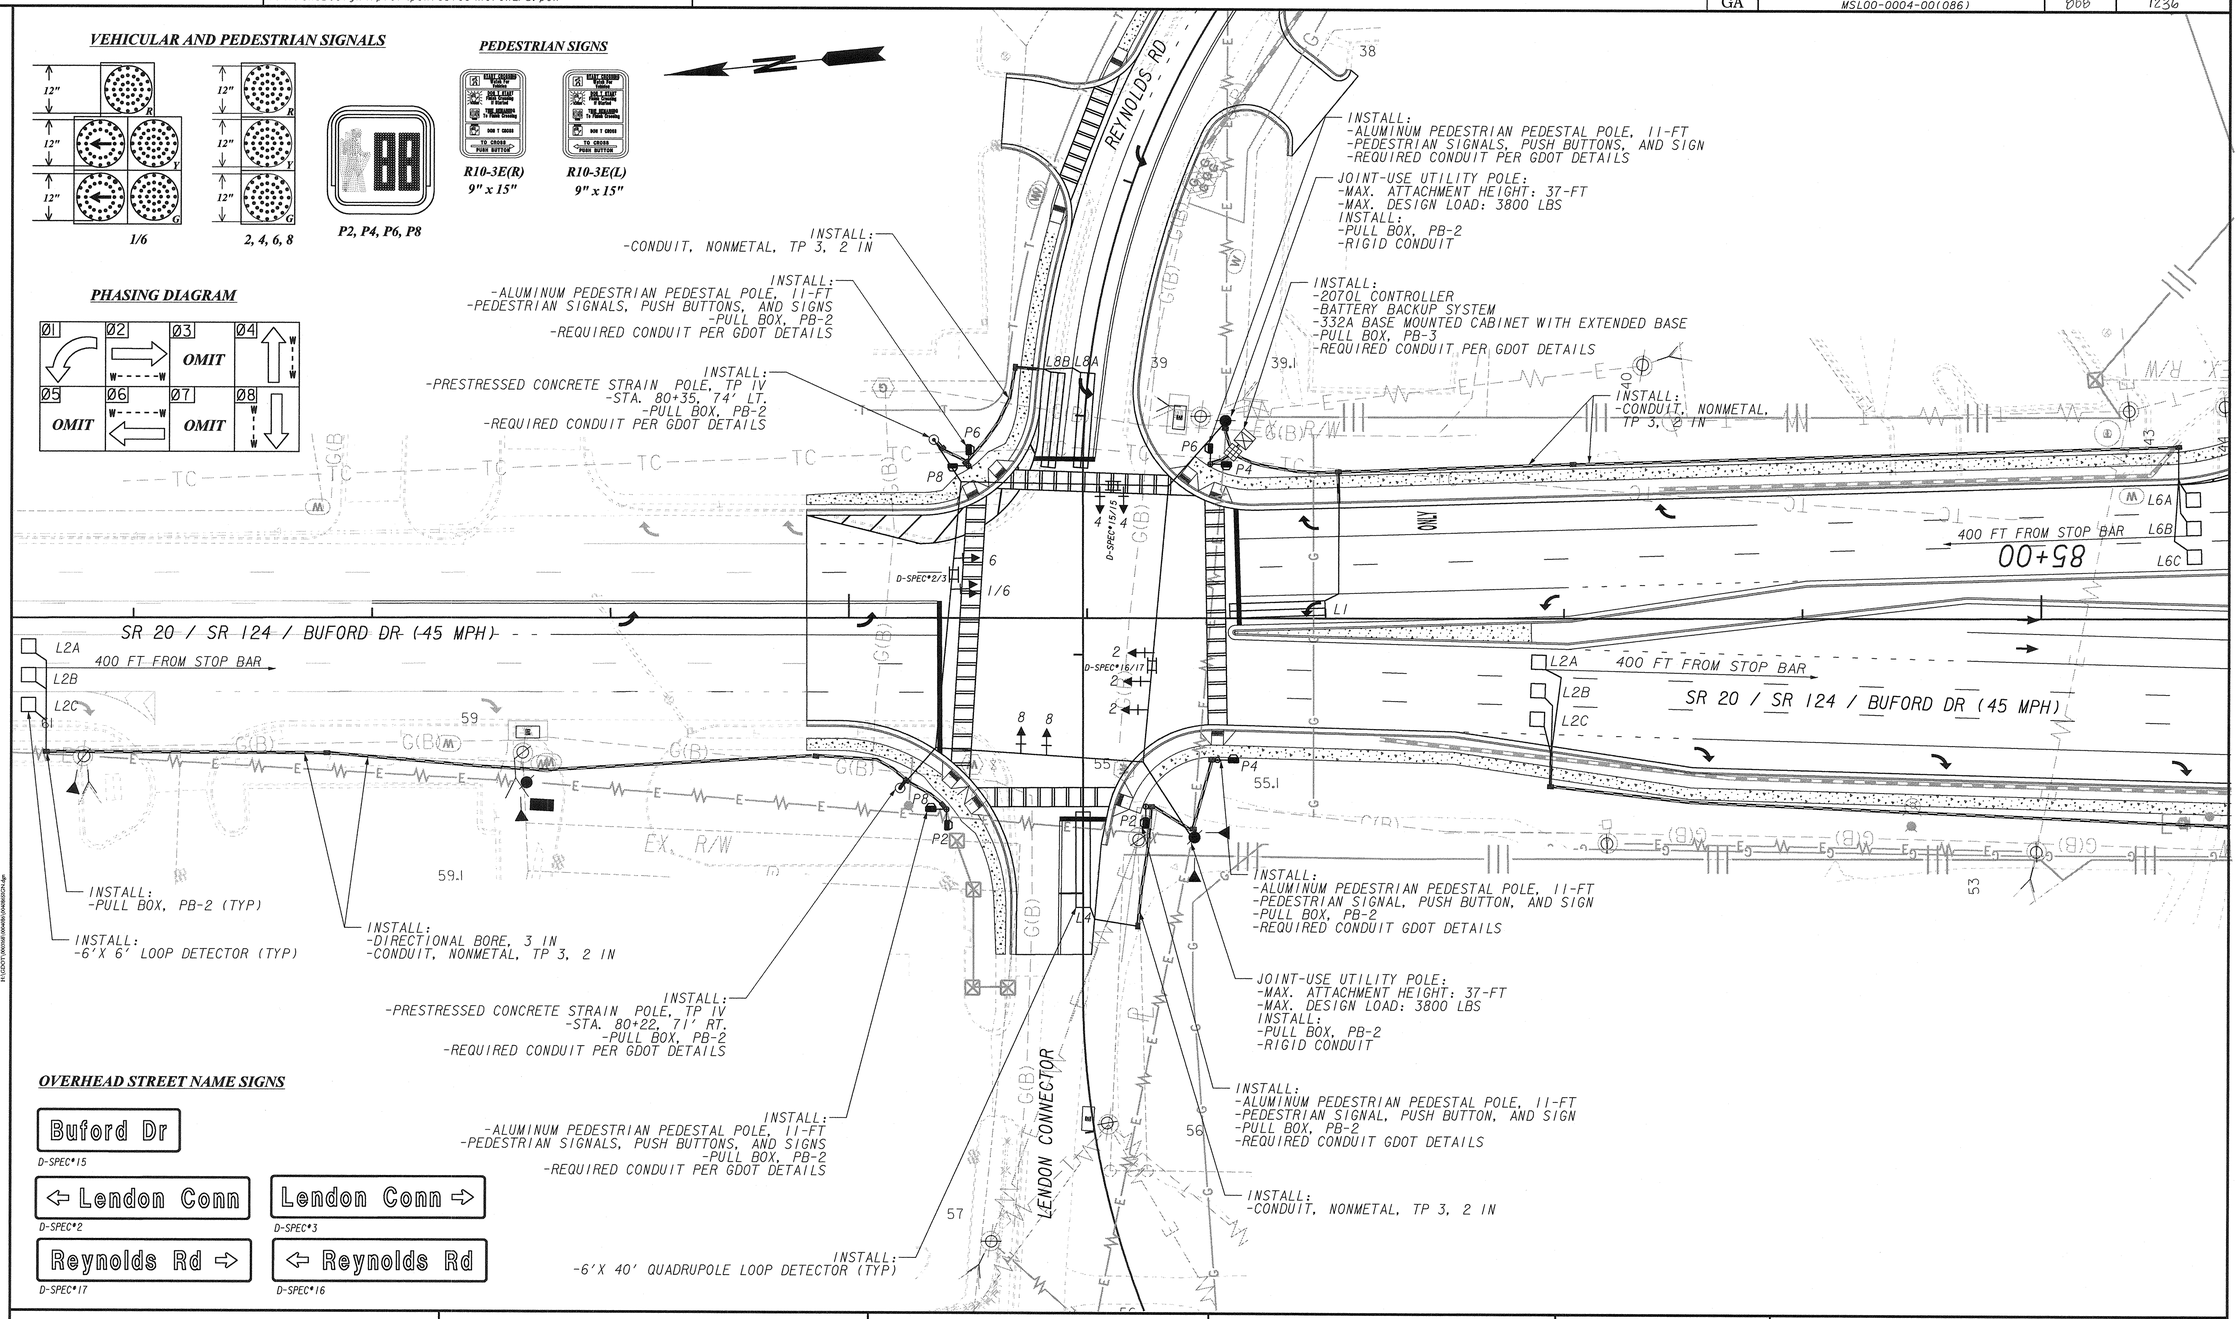

GWINNETT COUNTY SIGNAL ID#:
GCDOT #700

PBSJ

SCALE IN FEET
0 30 60 120

REVISION DATES		
06/14/2011		

STATE OF GEORGIA
DEPARTMENT OF TRANSPORTATION
OFFICE: PROGRAM DELIVERY

SIGNAL PLANS

TRAFFIC SIGNAL INSTALLATION NO. 5
SR 20/SR 124/BUFORD DR AT
LENDON CONN/REYNOLDS RD

DRAWING No. 27-09

3/1/2007 GPLK