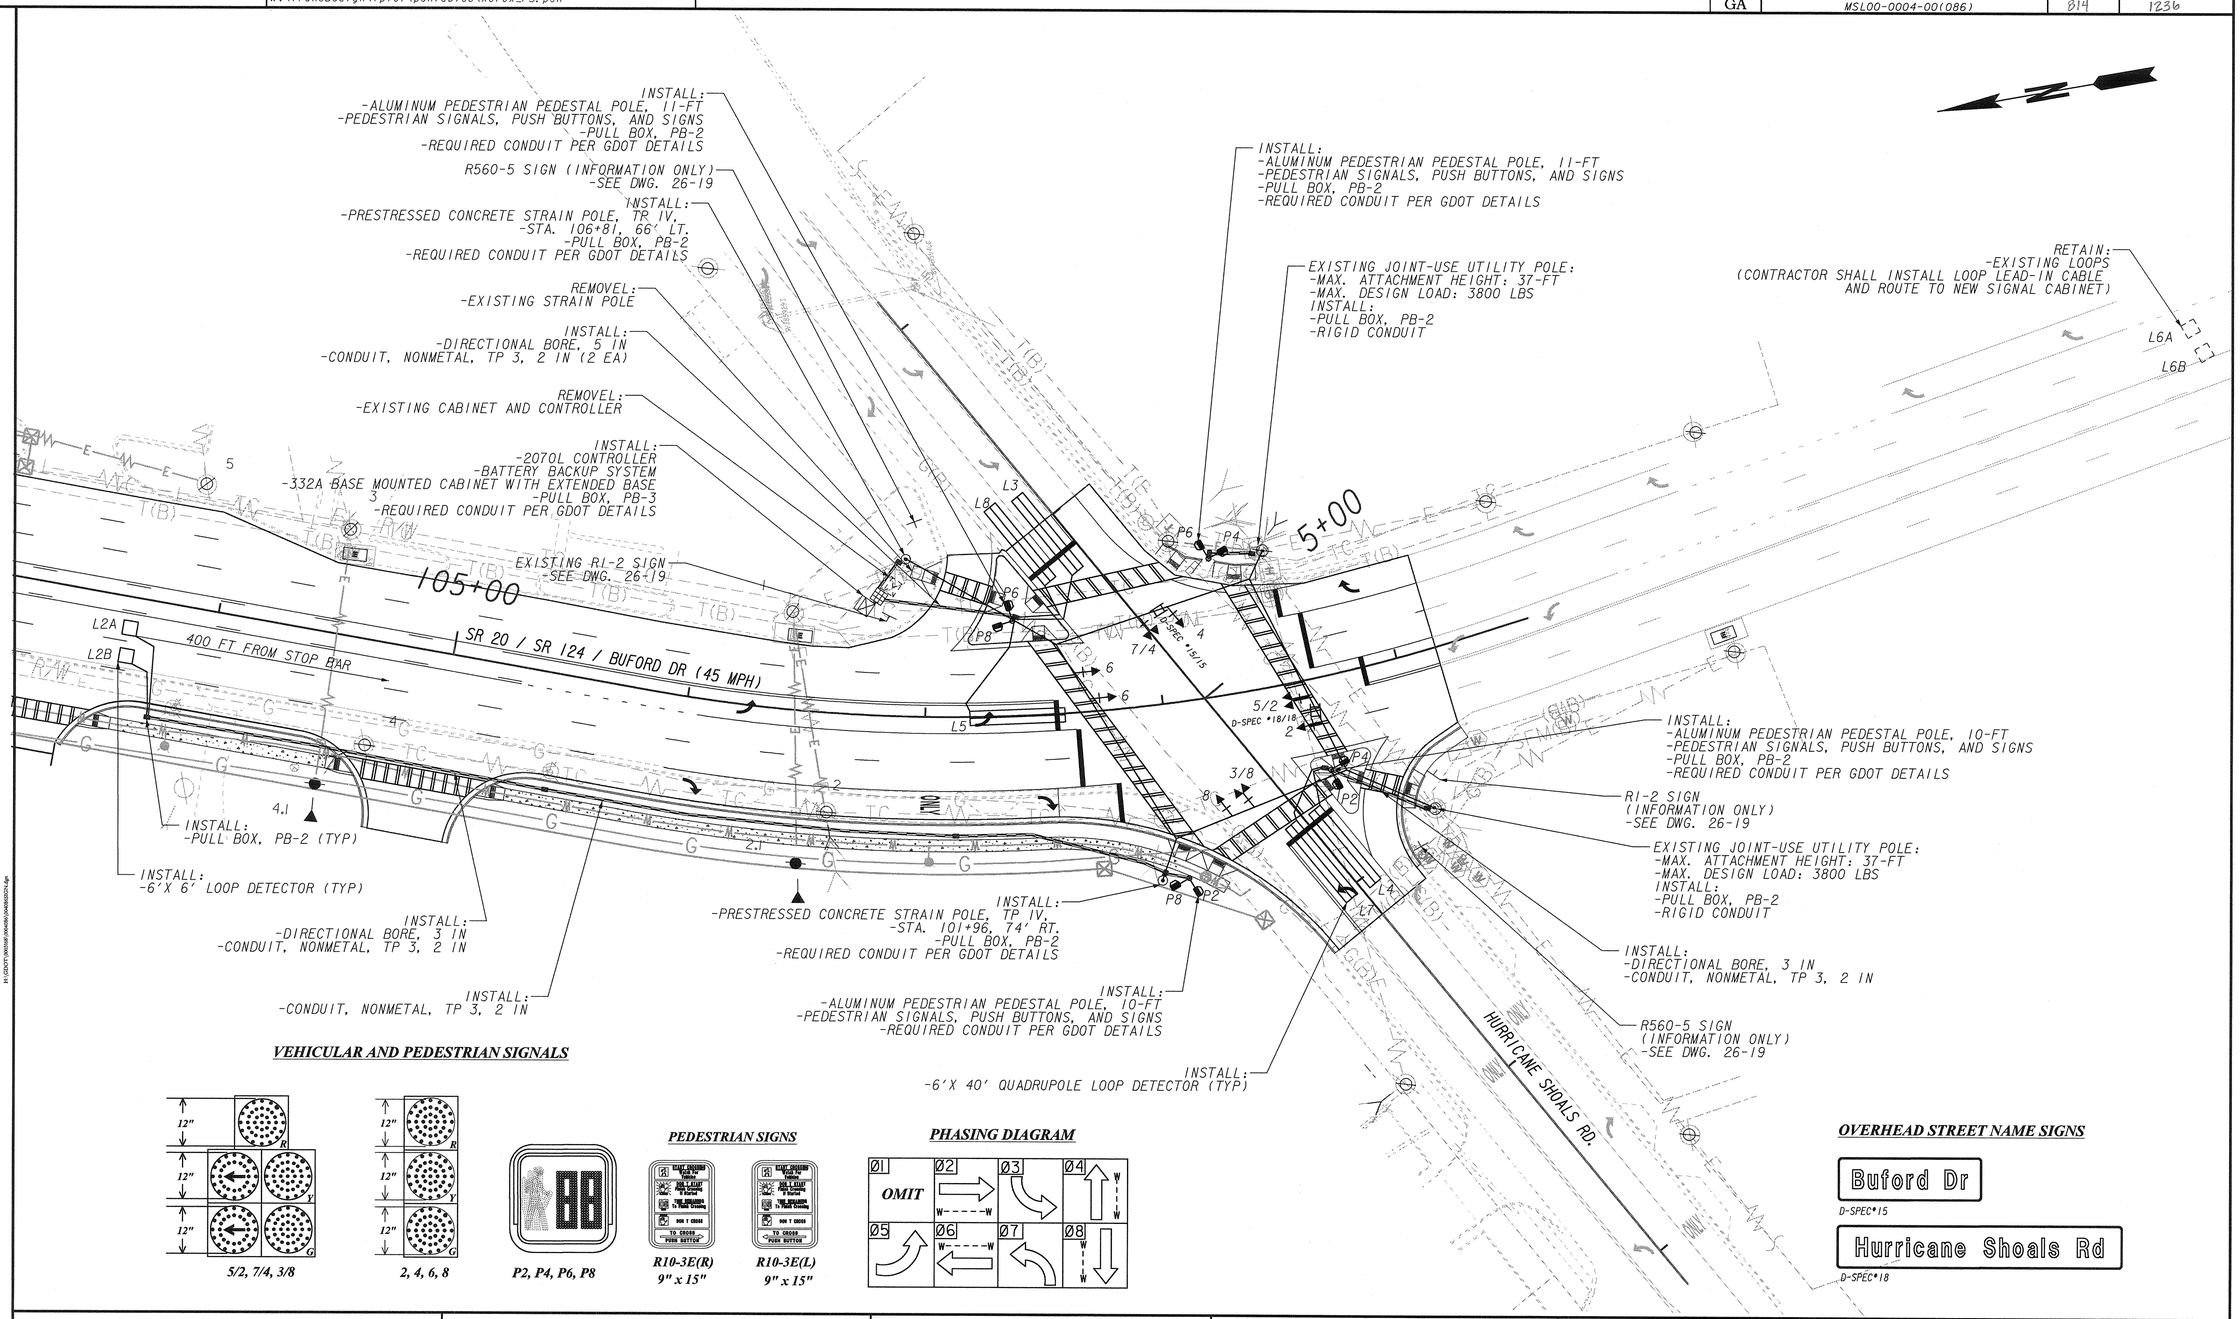

GWINNETT COUNTY SIGNAL ID#:
GCDOT #043

PBS&J

SCALE IN FEET
0 30 60 120

REVISION DATES		
06/14/2011		

STATE OF GEORGIA
DEPARTMENT OF TRANSPORTATION
OFFICE: PROGRAM DELIVERY

SIGNAL PLANS

TRAFFIC SIGNAL INSTALLATION NO. 8
SR 20/SR124/BUFORD DR AT
HURRICANE SHOALS RD

DRAWING No. 27-15

3/1/2007 GPLN