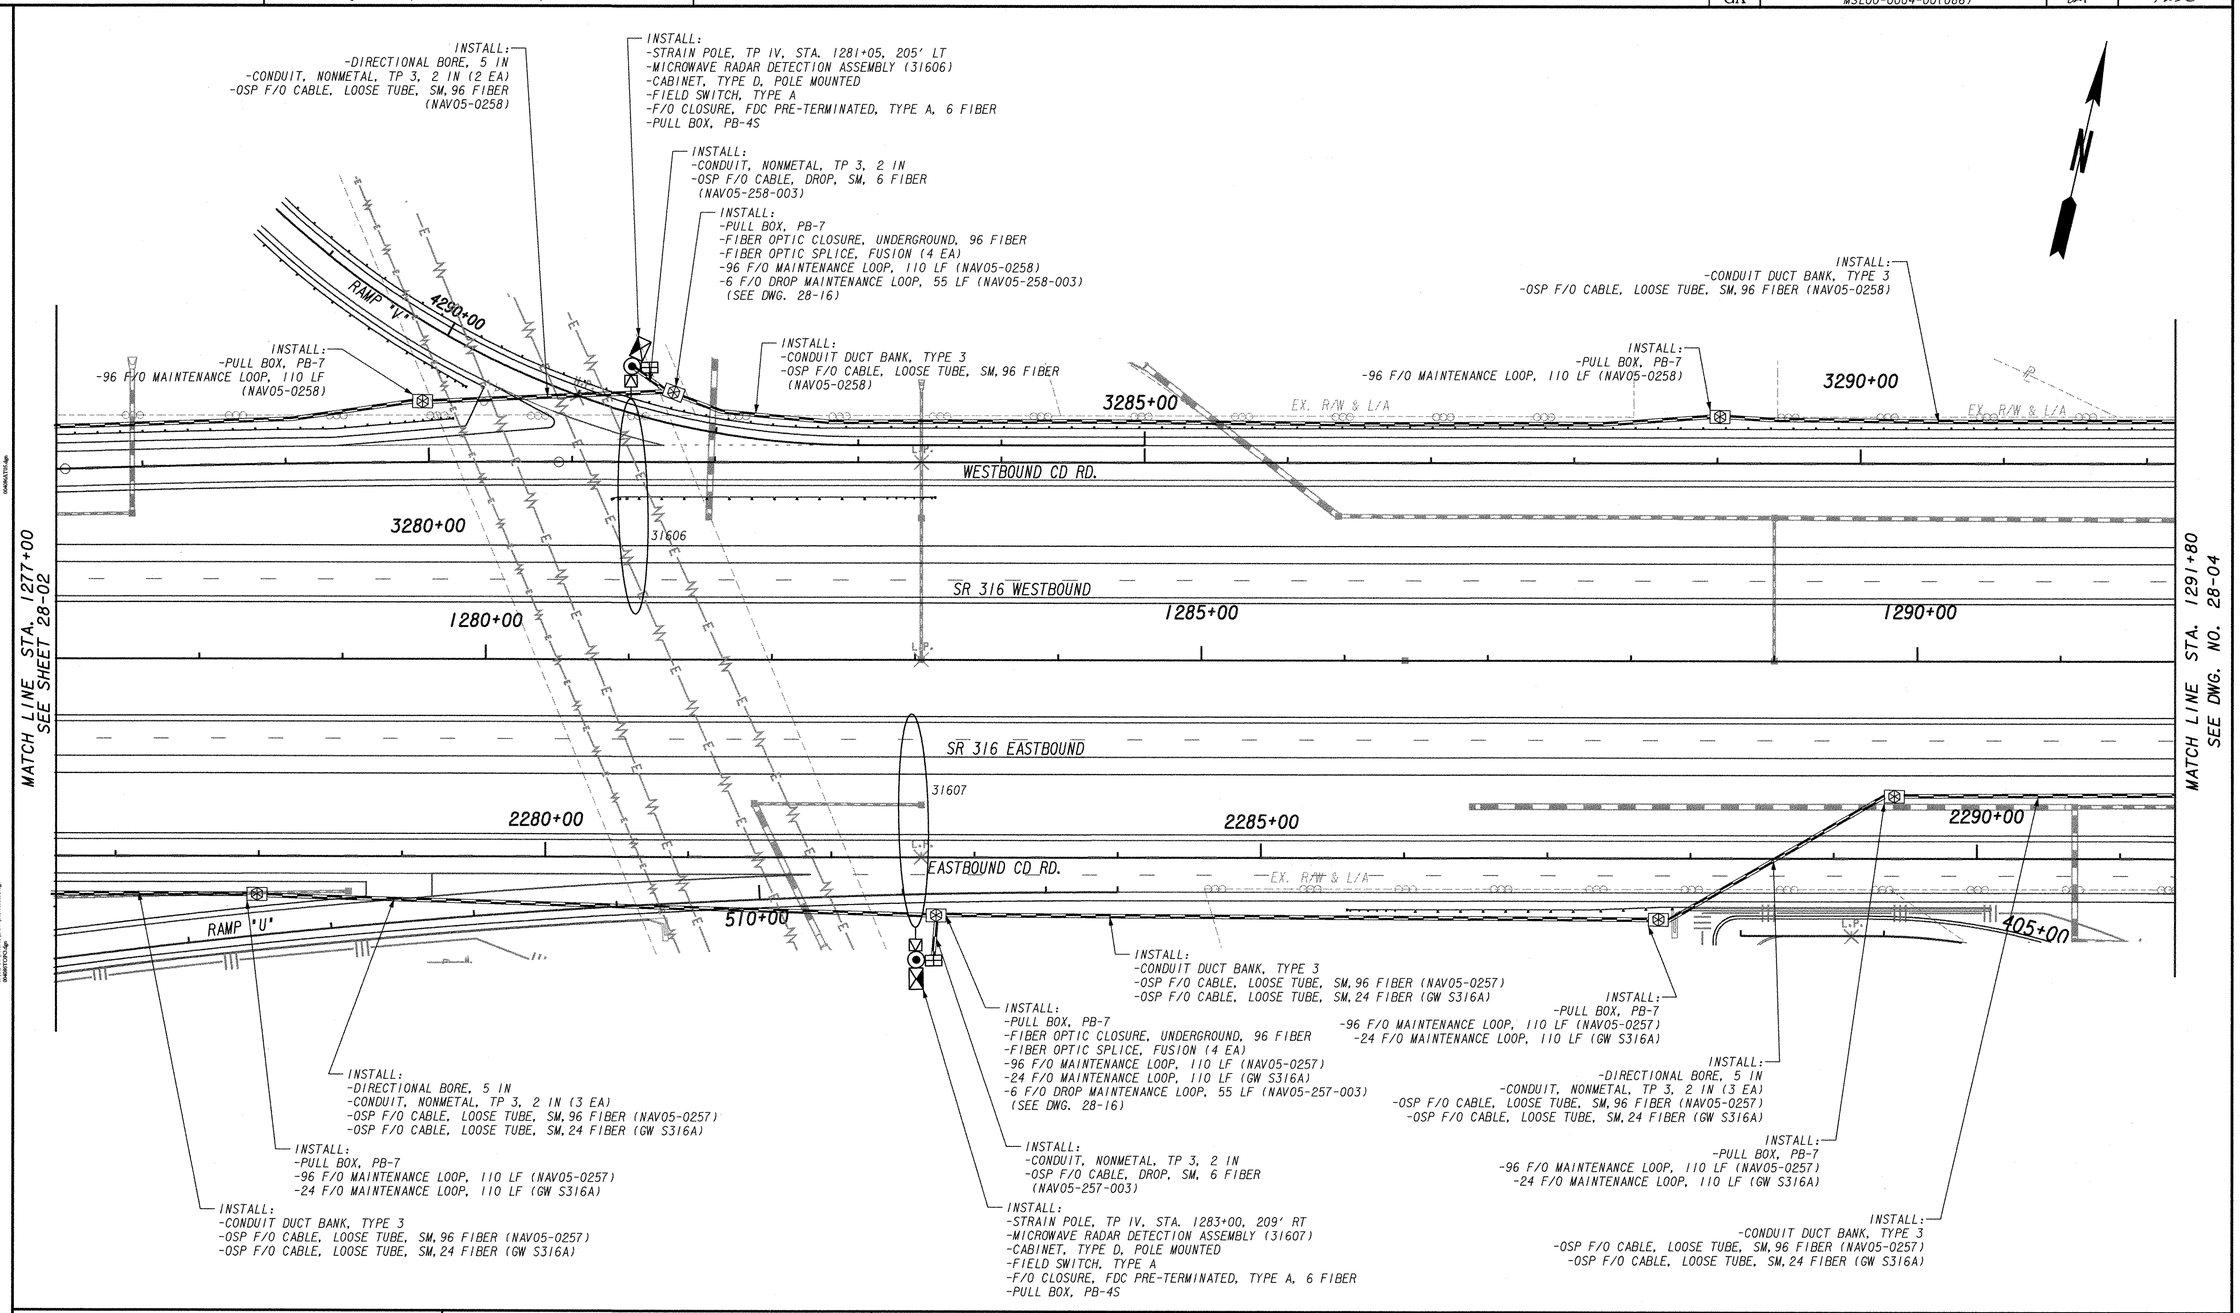

PBSJ

SCALE IN FEET
0 50 100 200

REVISION DATES		

STATE OF GEORGIA
DEPARTMENT OF TRANSPORTATION
OFFICE: PROGRAM DELIVERY

ATMS PLANS

SR 316 FROM COLLINS HILL RD
TO HI-HOPE RD.
STA. 1277+00 - STA. 1291+80

DRAWING No. 28-03

3/1/2007 GPLN