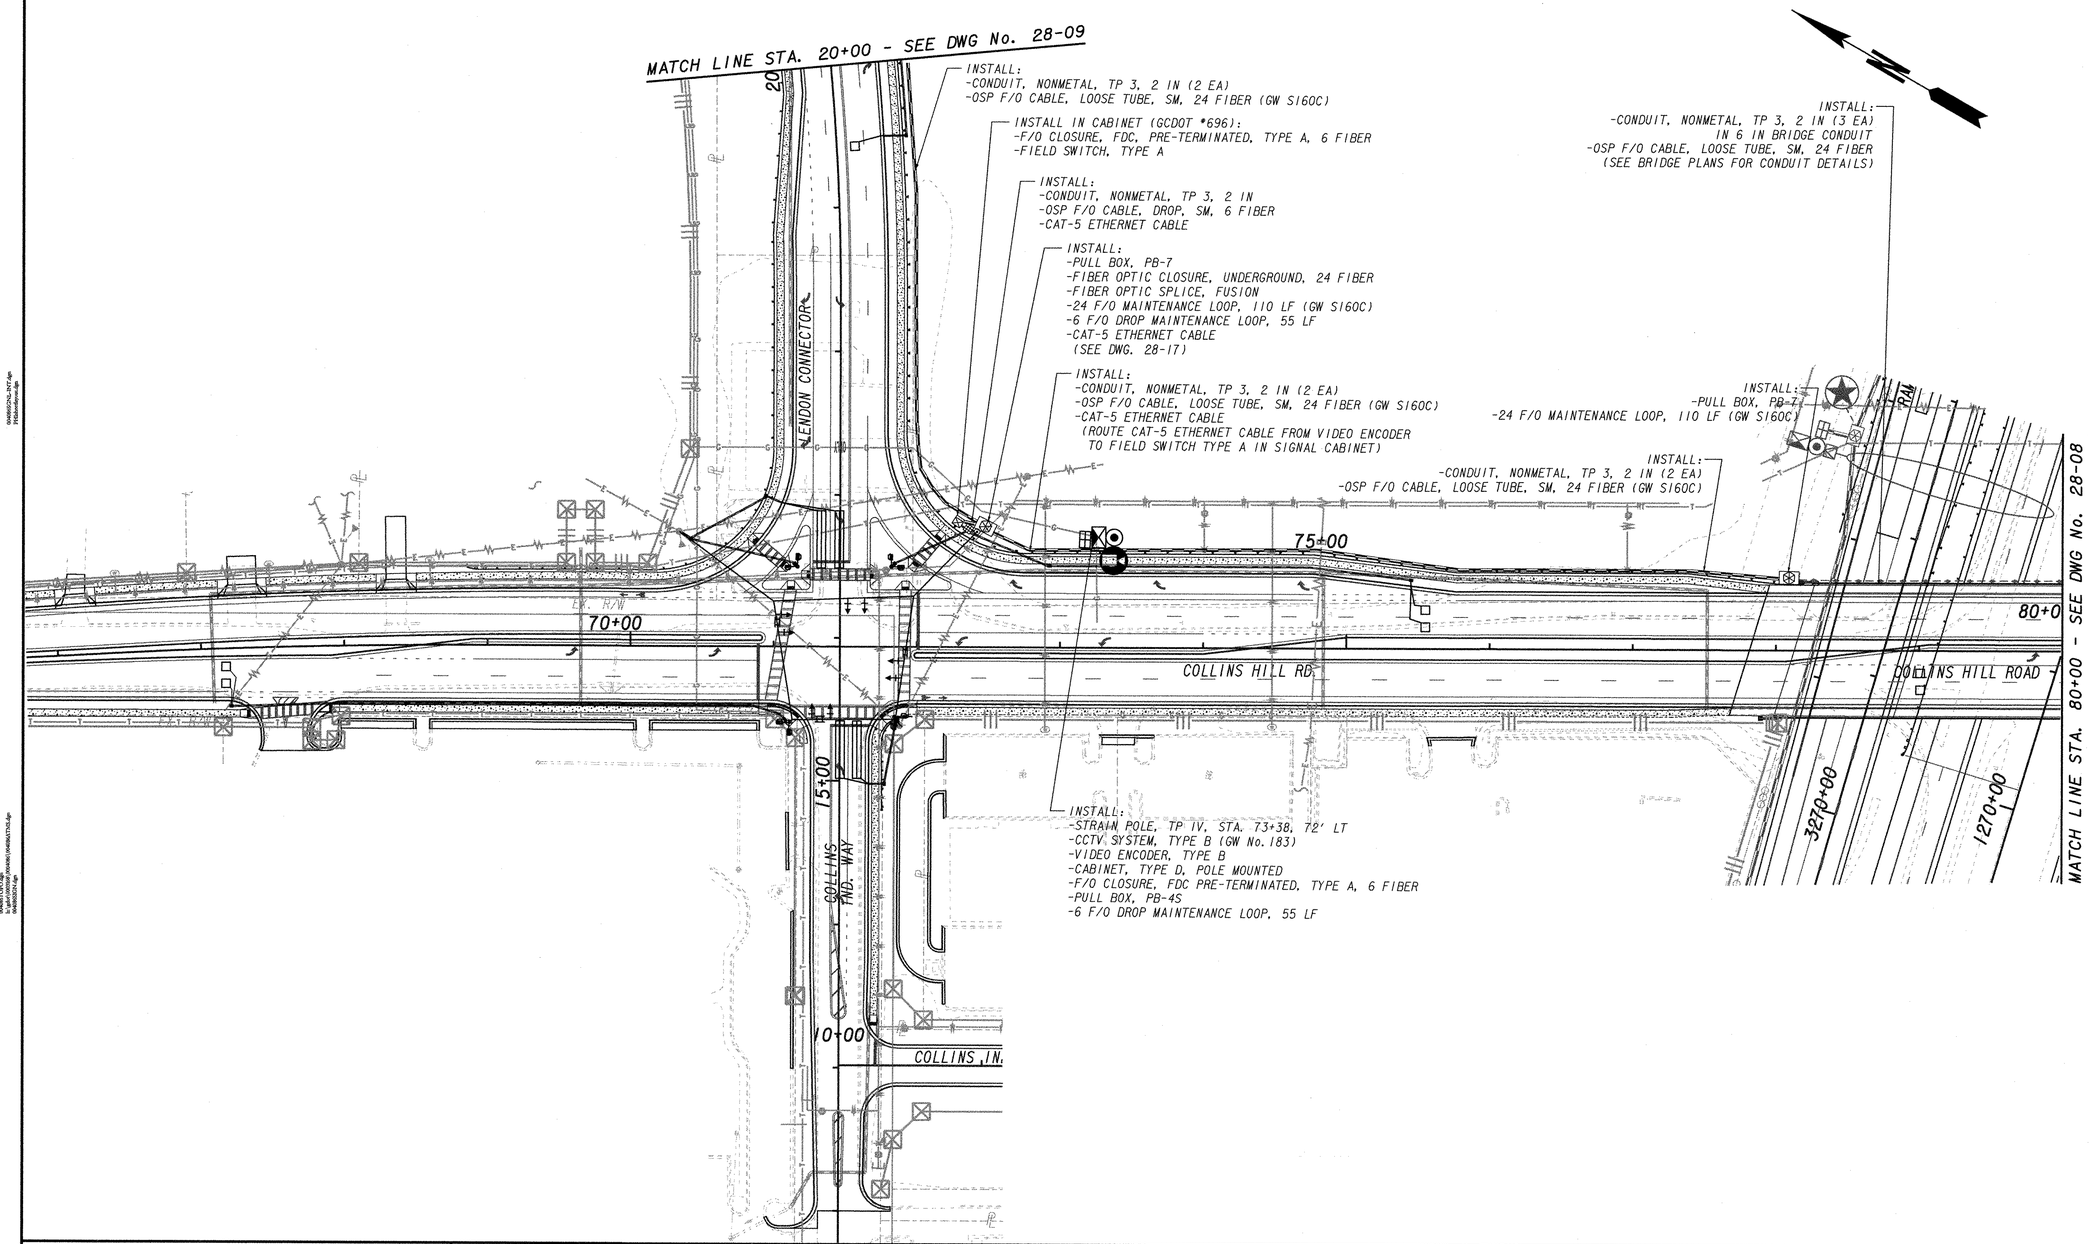

PBS&J

SCALE IN FEET
0 50 100 200

REVISION DATES		

STATE OF GEORGIA
DEPARTMENT OF TRANSPORTATION
OFFICE: PROGRAM DELIVERY

ATMS PLANS

TRAFFIC SIGNAL INTERCONNECT

COLLINS HILL RD AT LENDON CONN./COLLINS IND. WAY

DRAWING No. 28-07