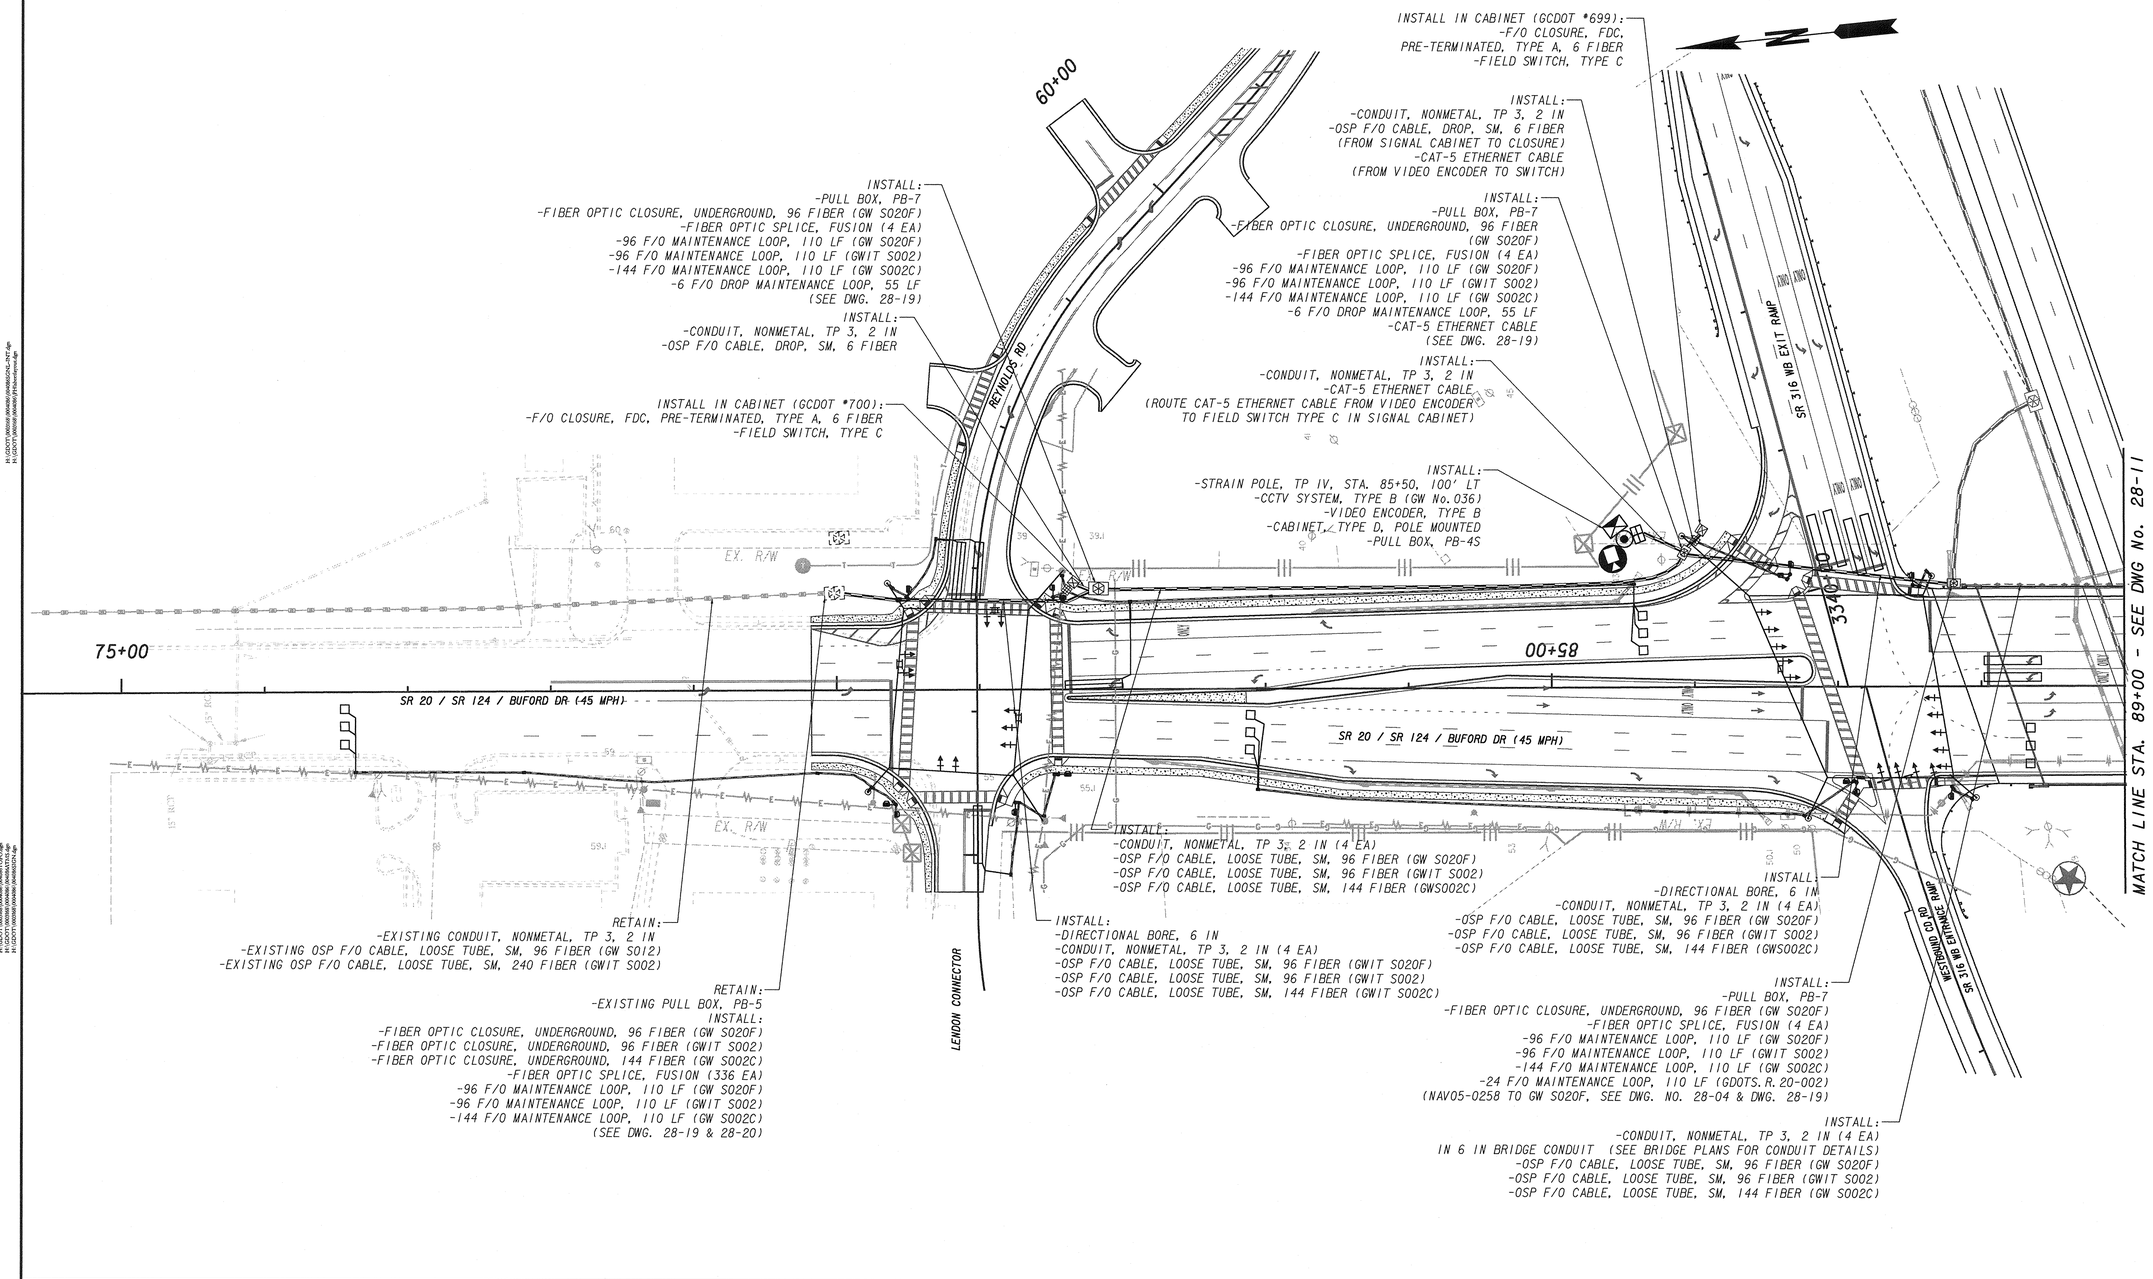

PBS&J

SCALE IN FEET
0 50 100 200

REVISION DATES		
06/14/2011		

STATE OF GEORGIA
DEPARTMENT OF TRANSPORTATION
OFFICE: PROGRAM DELIVERY

ATMS PLANS

TRAFFIC SIGNAL INTERCONNECT

SR 20/SR124 AT LENDON CONN. /REYNOLDS DR/SR 316 WB RAMPS

DRAWING No. 28-10

3/1/2007 GPLN