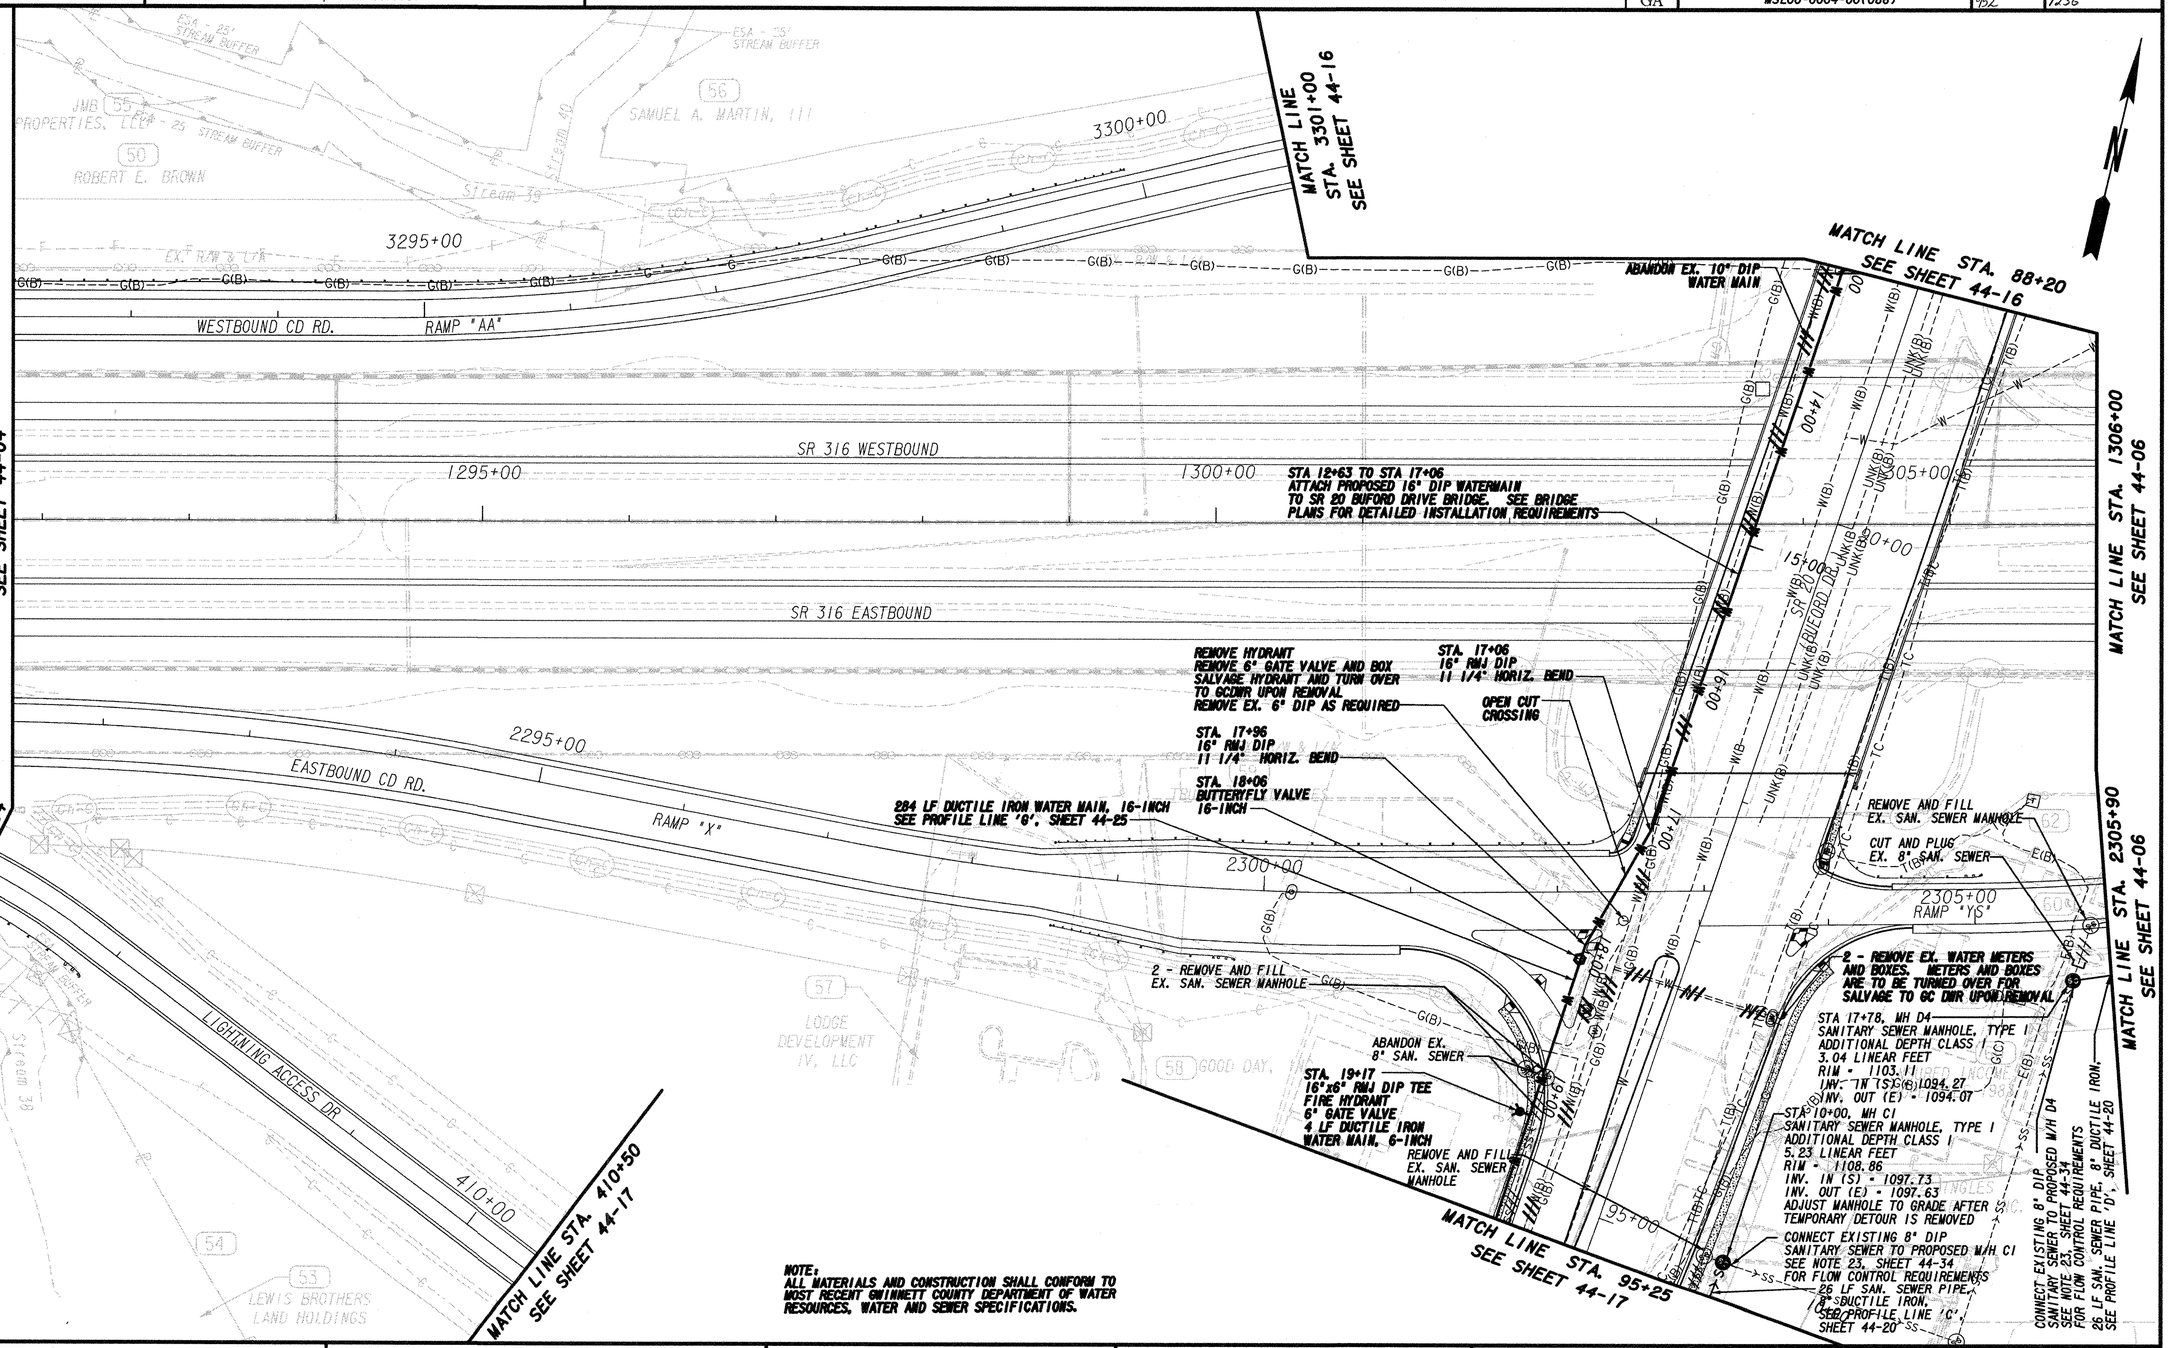

NOTE:
ALL MATERIALS AND CONSTRUCTION SHALL CONFORM TO MOST RECENT GWINNETT COUNTY DEPARTMENT OF WATER RESOURCES, WATER AND SEWER SPECIFICATIONS.

GWINNETT COUNTY DEPARTMENT OF WATER RESOURCES
684 WINDER HIGHWAY
LAWRENCEVILLE, GEORGIA 30045
PHONE: (678) 376-6700

COLUMBIA ENGINEERING
2763 Meadow Church Road, Suite 100
Duluth, Georgia 30097
Phone: (770) 925-0357
Fax: (770) 925-0565

SCALE IN FEET
0 50 100 200

REVISION DATES		

STATE OF GEORGIA
DEPARTMENT OF TRANSPORTATION
OFFICE: URBAN DESIGN

UTILITY RELOCATION PLANS

SR 316 FROM COLLINS HILL RD
TO HI-HOPE RD
STA. 1291+80 - STA. 1306+00

DRAWING No. 44-05

1/5/2009 GPLN