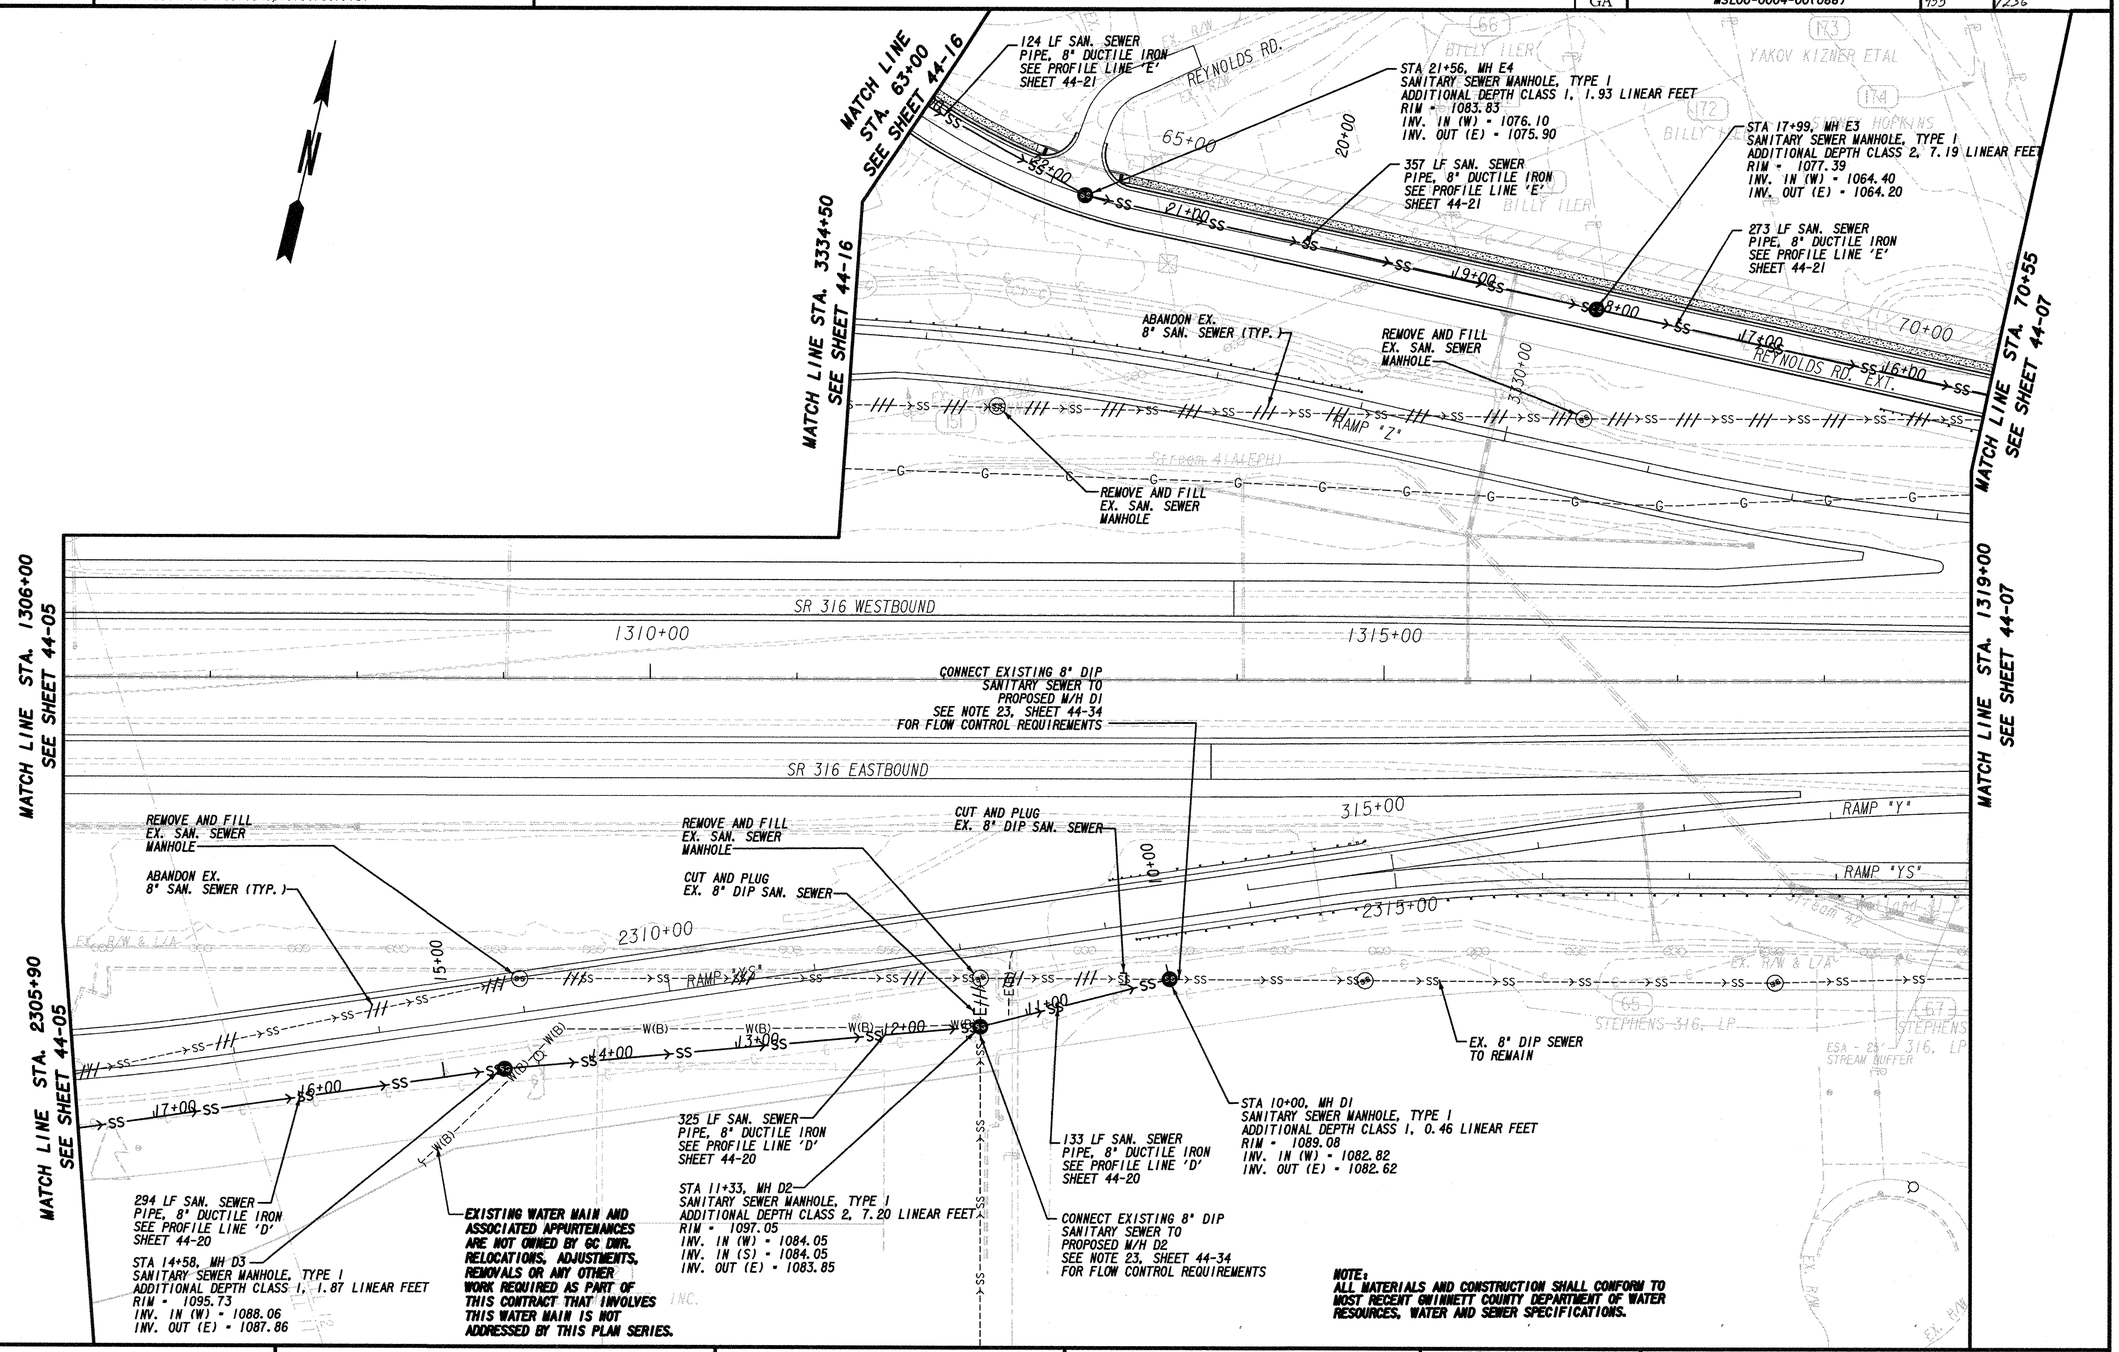

GWINNETT COUNTY DEPARTMENT OF WATER RESOURCES
684 WINDER HIGHWAY
LAWRENCEVILLE, GEORGIA 30045
PHONE: (678) 376-6700

COLUMBIA ENGINEERING
2763 Meadow Church Road, Suite 100
Duluth, Georgia 30097
Phone: (770) 925-0357
Fax: (770) 925-0565

SCALE IN FEET
0 50 100 200

REVISION DATES

STATE OF GEORGIA
DEPARTMENT OF TRANSPORTATION
OFFICE: URBAN DESIGN

UTILITY RELOCATION PLANS

SR 316 FROM COLLINS HILL RD
TO HI-HOPE RD
STA. 1306+00 - STA. 1319+00

DRAWING No. 44-06