5/3/2011	12:36:49 PM	Plot File	p:\3558.00\drawings\civil\004086\004086ur24.dgn(ON-44-49,60-62))	STATE	PROJECT NUMBER	SHEET NO.	TOTAL SHEETS
USER:day		C:\GDOT\GDOTROAD\tables\Gplotborder.tbl		GA	MSL00-0004-00(086)	971	1236

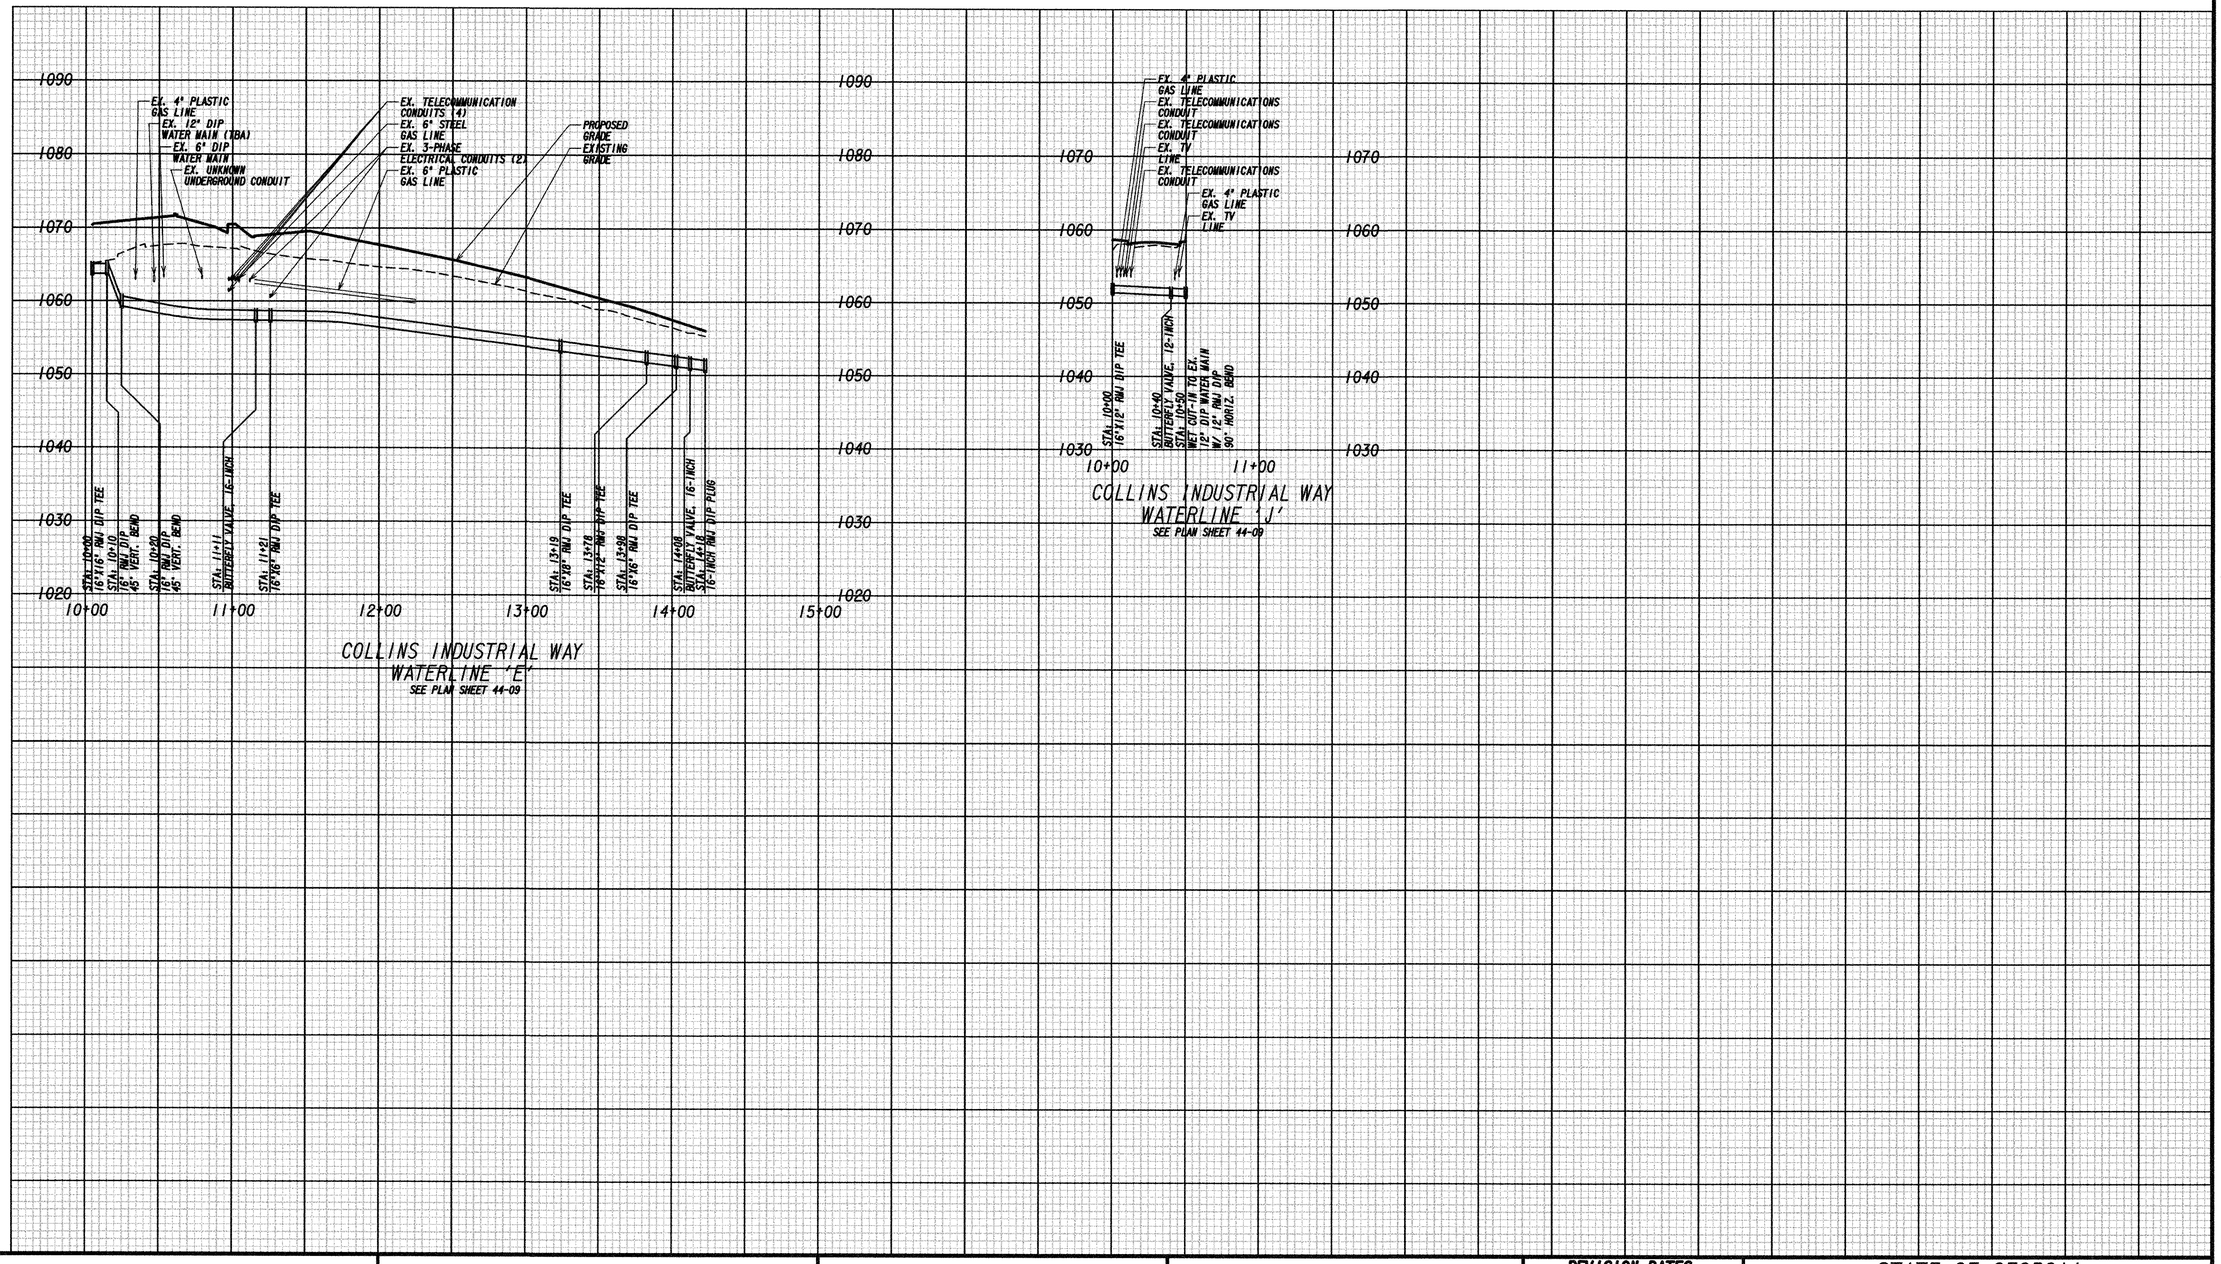

BOARD OF COMMISSIONERS OF GWINNETT COUNTY GEORGIA

GWINNETT COUNTY DEPARTMENT
OF WATER RESOURCES
684 WINDER HIGHWAY
LAWRENCEVILLE, GEORGIA 30045
PHONE: (678) 376-6700

COLUMBIA ENGINEERING
2763 Meadow Church Road, Suite 100
Duluth, Georgia 30097
Phone: (770) 925-0357
Fax: (770) 925-0565

SCALE 1 Inch = 10 feet Vert.
SCALE 1 Inch = 50 feet Horiz.

SCALE IN FEET
0 50 100 200

REVISION DATES		

STATE OF GEORGIA
DEPARTMENT OF TRANSPORTATION
OFFICE: URBAN DESIGN

UTILITY RELOCATION PLANS

WATERLINE PROFILES

DRAWING No. 44-24

1/5/2009 GPLN

p:\3558.00\drawings\civil\004086\004086utility_PROFILES_EXISTING.dgn(ML:BPWOW+63)
p:\3558.00\drawings\civil\004086\004086gp-da.dgn(ON+62)