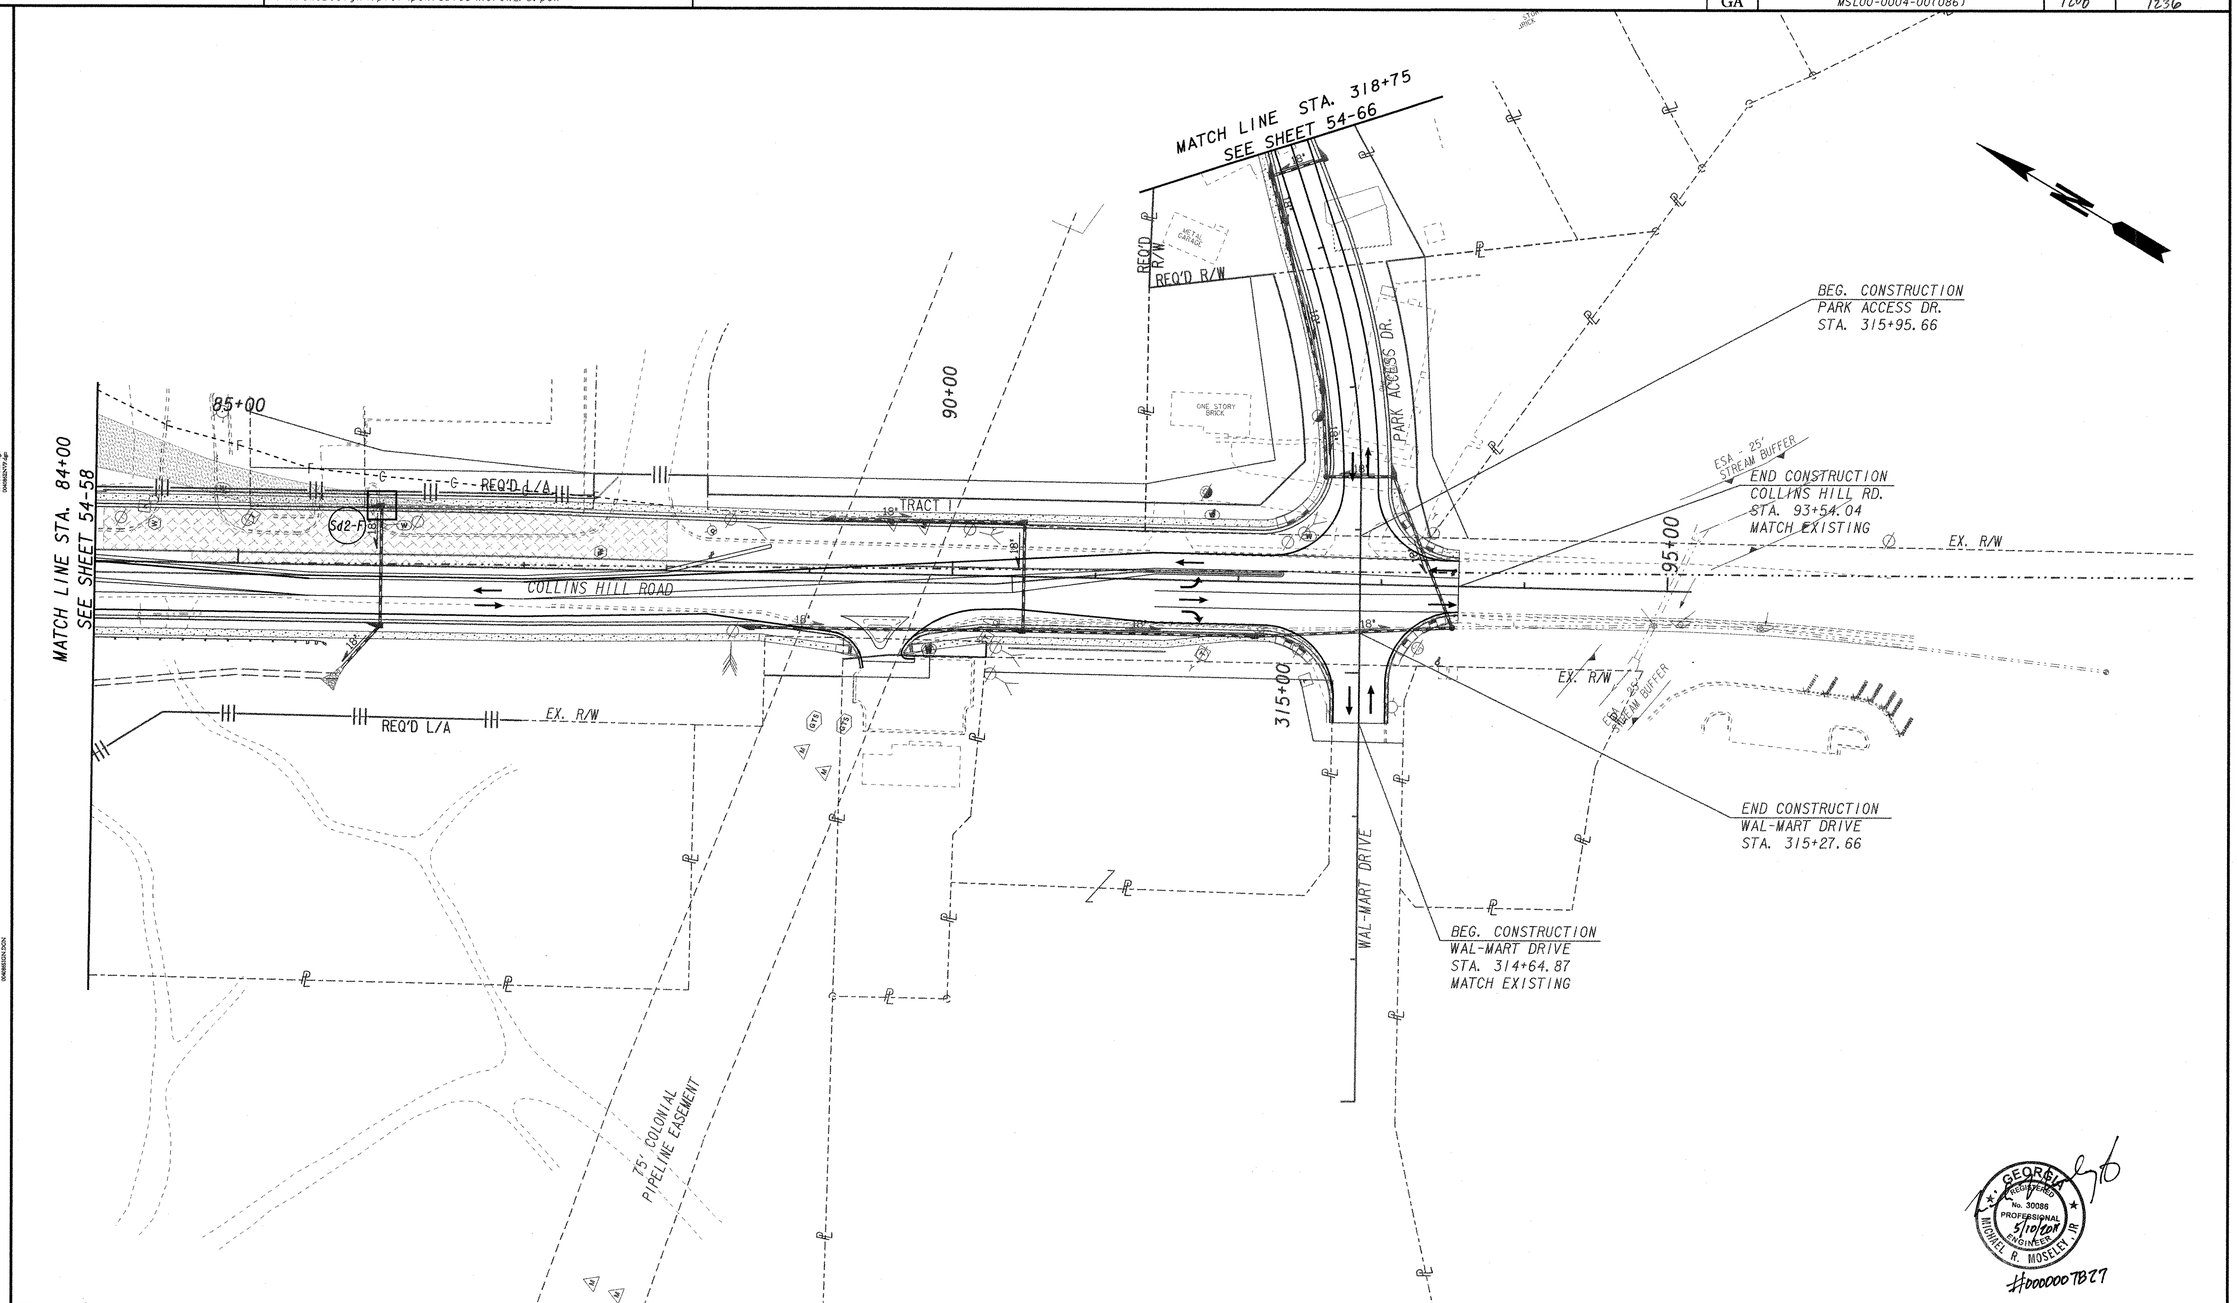


PROPERTY AND EXISTING R/W LINE
REQUIRED R/W LINE
CONSTRUCTION LIMITS
EASEMENT FOR CONSTR & MAINTENANCE OF SLOPES
EASEMENT FOR CONSTR OF SLOPES
EASEMENT FOR CONSTR OF DRIVES

BEGIN LIMIT OF ACCESS.....BLA
END LIMIT OF ACCESS.....ELA
LIMIT OF ACCESS
REQ'D R/W & LIMIT OF ACCESS

PBS&J

SCALE IN FEET
0 50 100 200

REVISION DATES

STATE OF GEORGIA
DEPARTMENT OF TRANSPORTATION
OFFICE: PROGRAM DELIVERY

**BMP LOCATION DETAILS**

SR 316, STAGE 3
STA. 84+00 - STA. 93+54.04

DRAWING No. 54-65

GEORGIA REGISTERED PROFESSIONAL ENGINEER No. 30086 5/10/2011 MICHAEL R. MOSELEY, JR.

H000007B27

3/1/2007 GPLN