OPERATOR: USER:francisml	DATE/TIME: 12/17/2013 $TIME$	PLOTDRV: $PLOTTER$	COLORTABLE: $COLORTABLE$	STATE	PROJECT NUMBER	SHEET NO.	TOTAL SHEETS
FILE NAME: $FILEABBREV$	FILEPATH: $FILE$	WORKSPACE: $PROJECT DESCRIPTION$		GA	STP00-0004-00(166)	44	467

WHEELCHAIR RAMPS

- (A) INSTALL TYPE A WHEELCHAIR RAMP
- (B) INSTALL TYPE B WHEELCHAIR RAMP
- (C) INSTALL TYPE C WHEELCHAIR RAMP
- (D) INSTALL TYPE D WHEELCHAIR RAMP

CONTROL POINTS

STA. 174+00 N=1391040.5360 E=2223422.7370
STA. 176+00 N=1391240.5210 E=2223425.2410

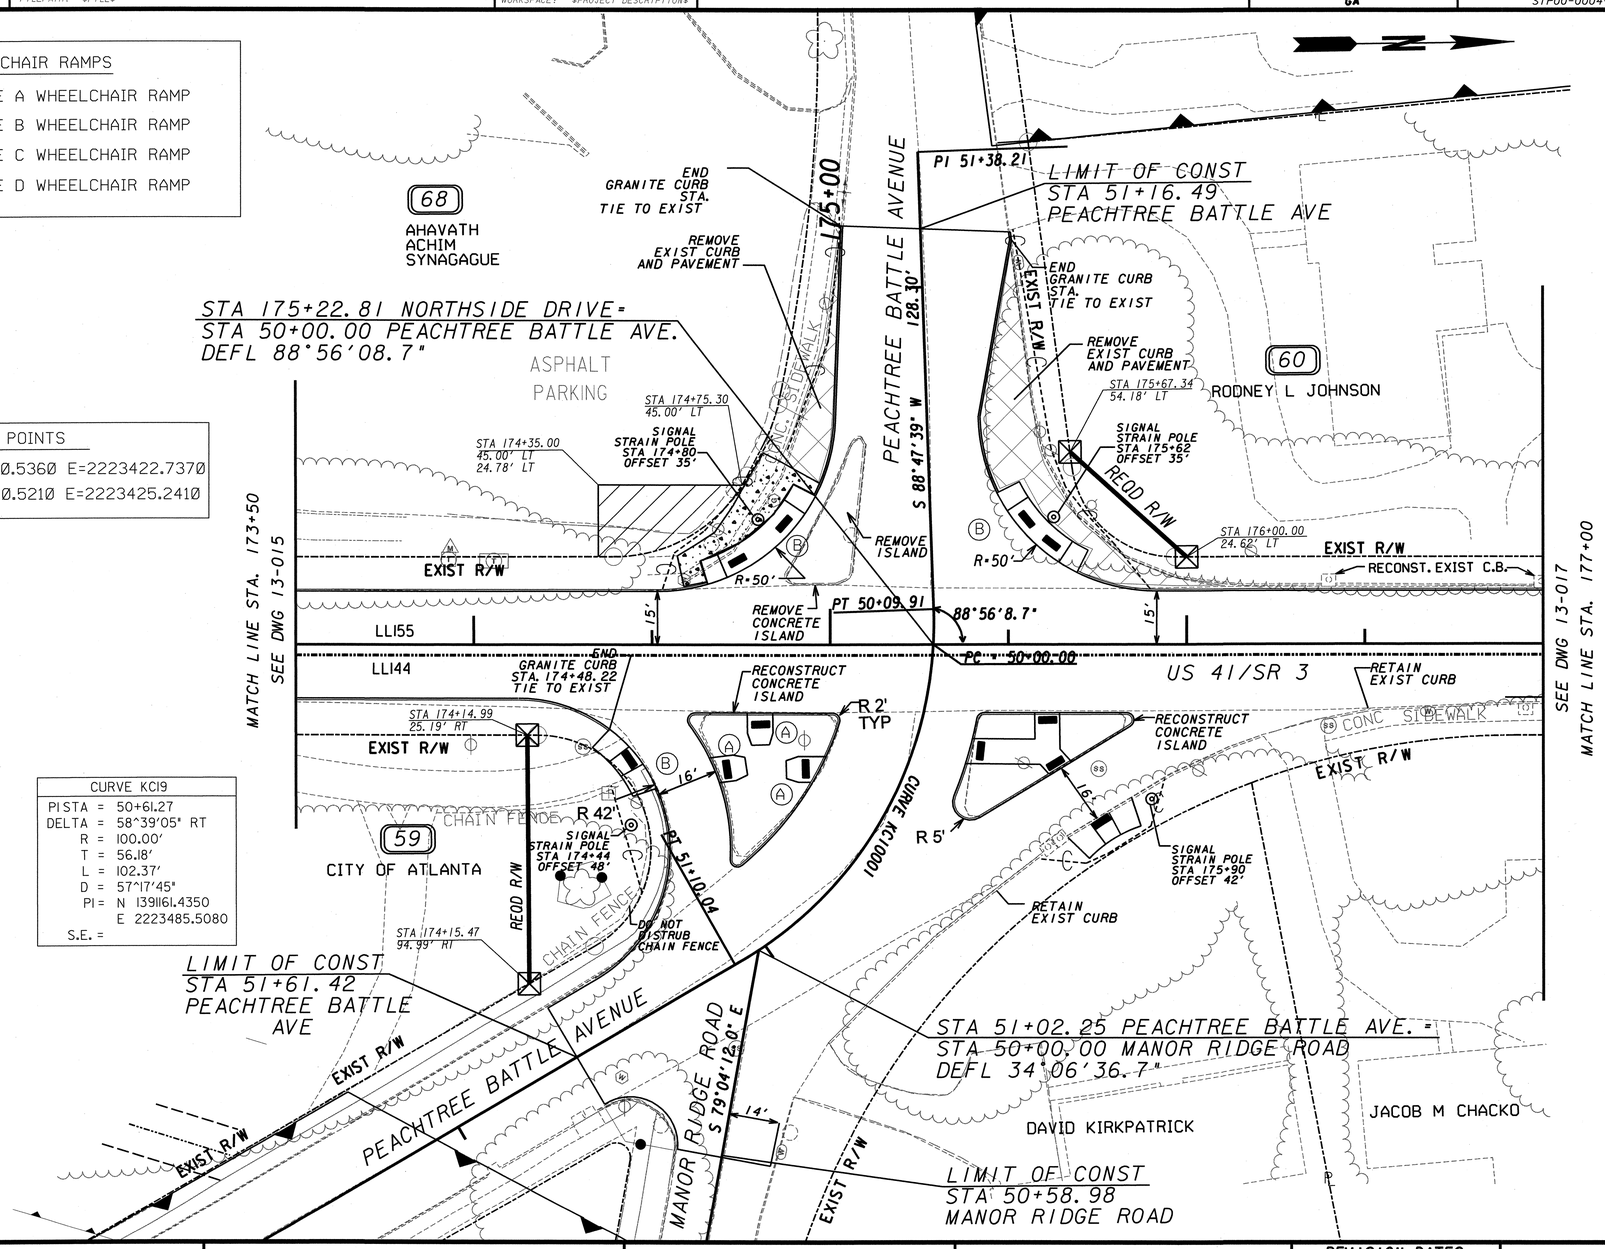

CURVE KC19	
PI STA =	50+61.27
DELTA =	58^39'05" RT
R =	100.00'
T =	56.18'
L =	102.37'
D =	57^17'45"
PI =	N 1391161.4350
	E 2223485.5080
S.E. =	

PROPERTY AND EXISTING R/W LINE
REQUIRED R/W LINE
CONSTRUCTION LIMITS
EASEMENT FOR CONSTR & MAINTENANCE OF SLOPES
EASEMENT FOR CONSTR OF SLOPES
EASEMENT FOR CONSTR OF DRIVES

BEGIN LIMIT OF ACCESS BLA
END LIMIT OF ACCESS ELA
LIMIT OF ACCESS
REQD R/W & LIMIT OF ACCESS
ORANGE BARRIER FENCE

JACOBS
6801 Governors Lake Pkwy, Building 200
Norcross, GA 30071
(770) 455-8555
Fax (770) 455-7391

SCALE IN FEET
0 20 40 80

REVISION DATES

STATE OF GEORGIA
DEPARTMENT OF TRANSPORTATION
OFFICE: TRAFFIC SAFETY & DESIGN

MAINLINE PLAN

NORTHSIDE DRIVE SAFETY IMPROVEMENTS

13-016