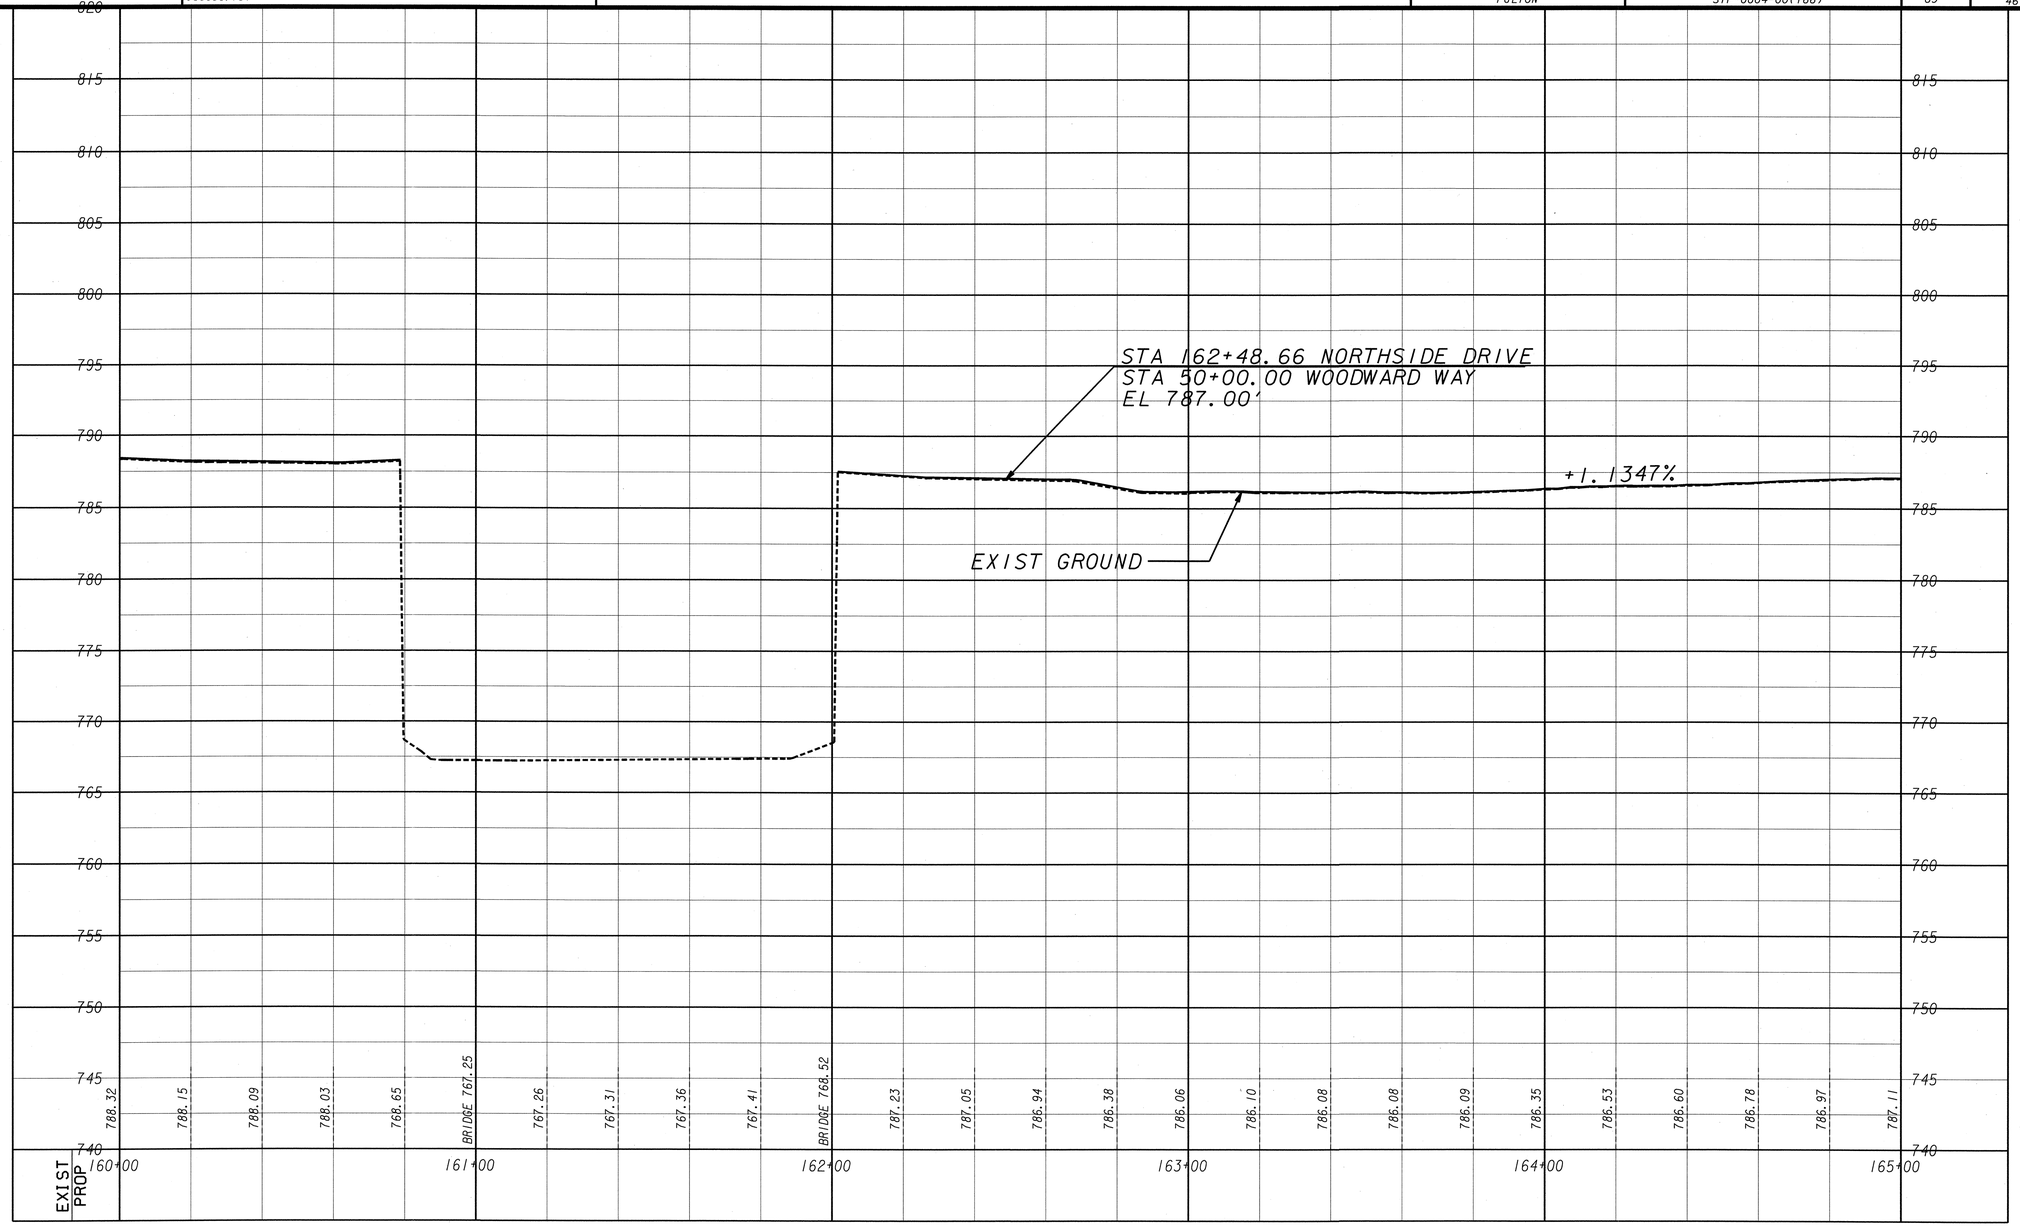

JACOBS™
6801 Governors Lake Pkwy, Building 200
Norcross, GA 30071
(770) 455-8555
Fax (770) 455-7391

SCALE
1:20 HORIZONTAL
1:5 VERTICAL

REVISION DATES

STATE OF GEORGIA
DEPARTMENT OF TRANSPORTATION
OFFICE: TRAFFIC SAFETY AND DESIGN

MAINLINE PROFILE

NORTHSIDE DRIVE SAFETY IMPROVEMENTS

DRAWING No. 15-013

GPLN