DATETIME$$$ 10:36:13 AM	PRF	p:\Projects (2003)\03005 (NORTHSIDE DRIVE)\600 DISCIPLINE FILES\620 Design Calculations\DGN\004166pr01.dgn	COUNTY	PROJECT NUMBER	SHEET NO.	TOTAL SHEETS
USER:francisml	Jacobs.tbl		FULTON	STP-0004-00(166)	78	467

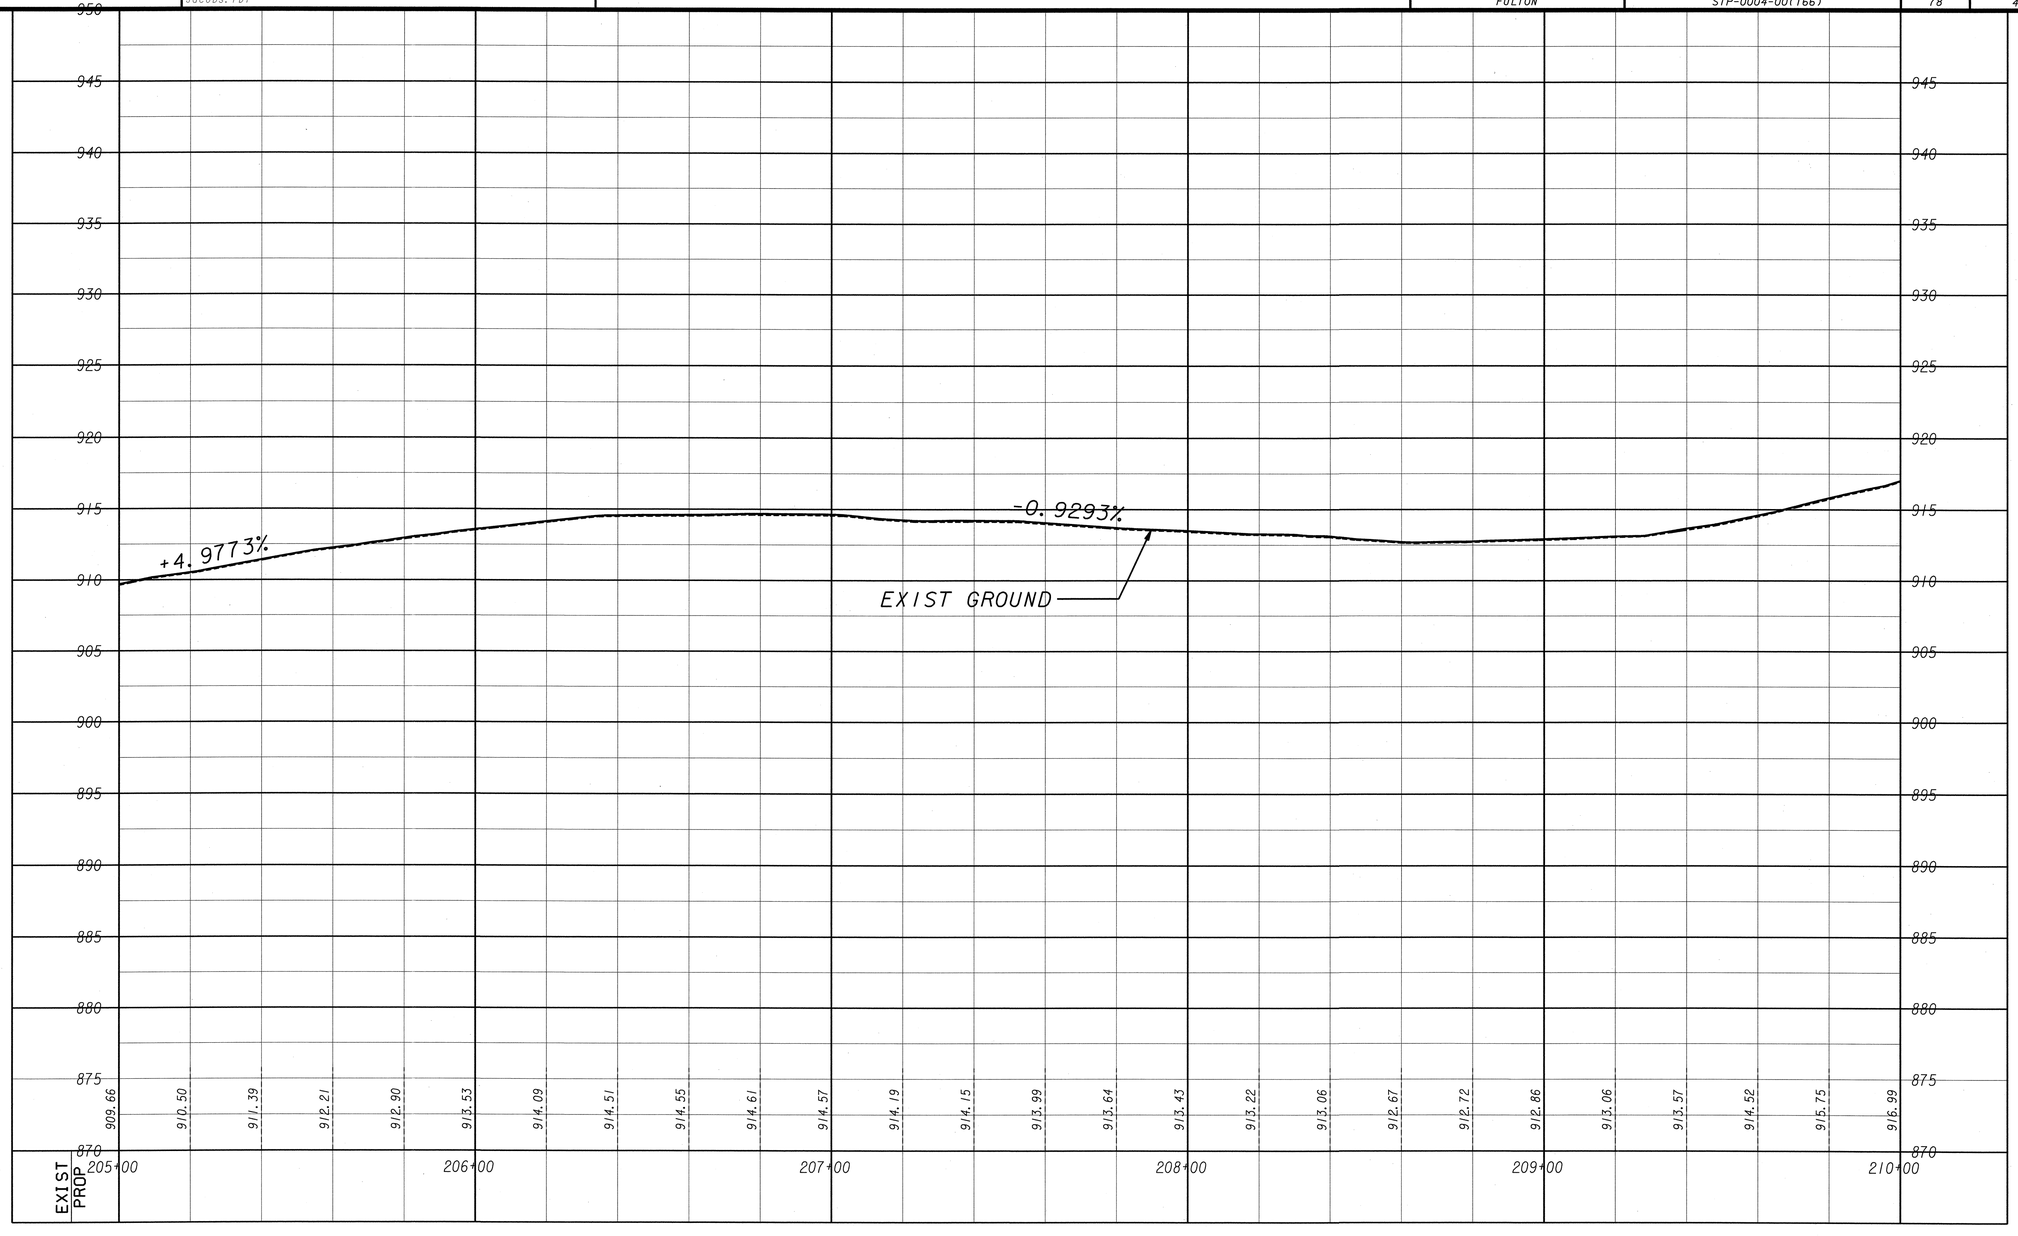

JACOBS™
6801 Governors Lake Pkwy, Building 200
Norcross, GA 30071
(770) 455-8555
Fax (770) 455-7391

SCALE

1:20 HORIZONTAL
1:5 VERTICAL

REVISION DATES

STATE OF GEORGIA
DEPARTMENT OF TRANSPORTATION
OFFICE: TRAFFIC SAFETY AND DESIGN

MAINLINE PROFILE

NORTHSIDE DRIVE SAFETY IMPROVEMENTS

DRAWING No. 15-022

GPLW