USER:francisml
$FILE$

$PLOTTER$
$PROJECT DESCRIPTION$

| COUNTY | PROJECT NUMBER | SHEET NO. | TOTAL SHEETS |
|---|---|---|---|
| FULTON | STP00-0004-00(166) | 146 | 467 |

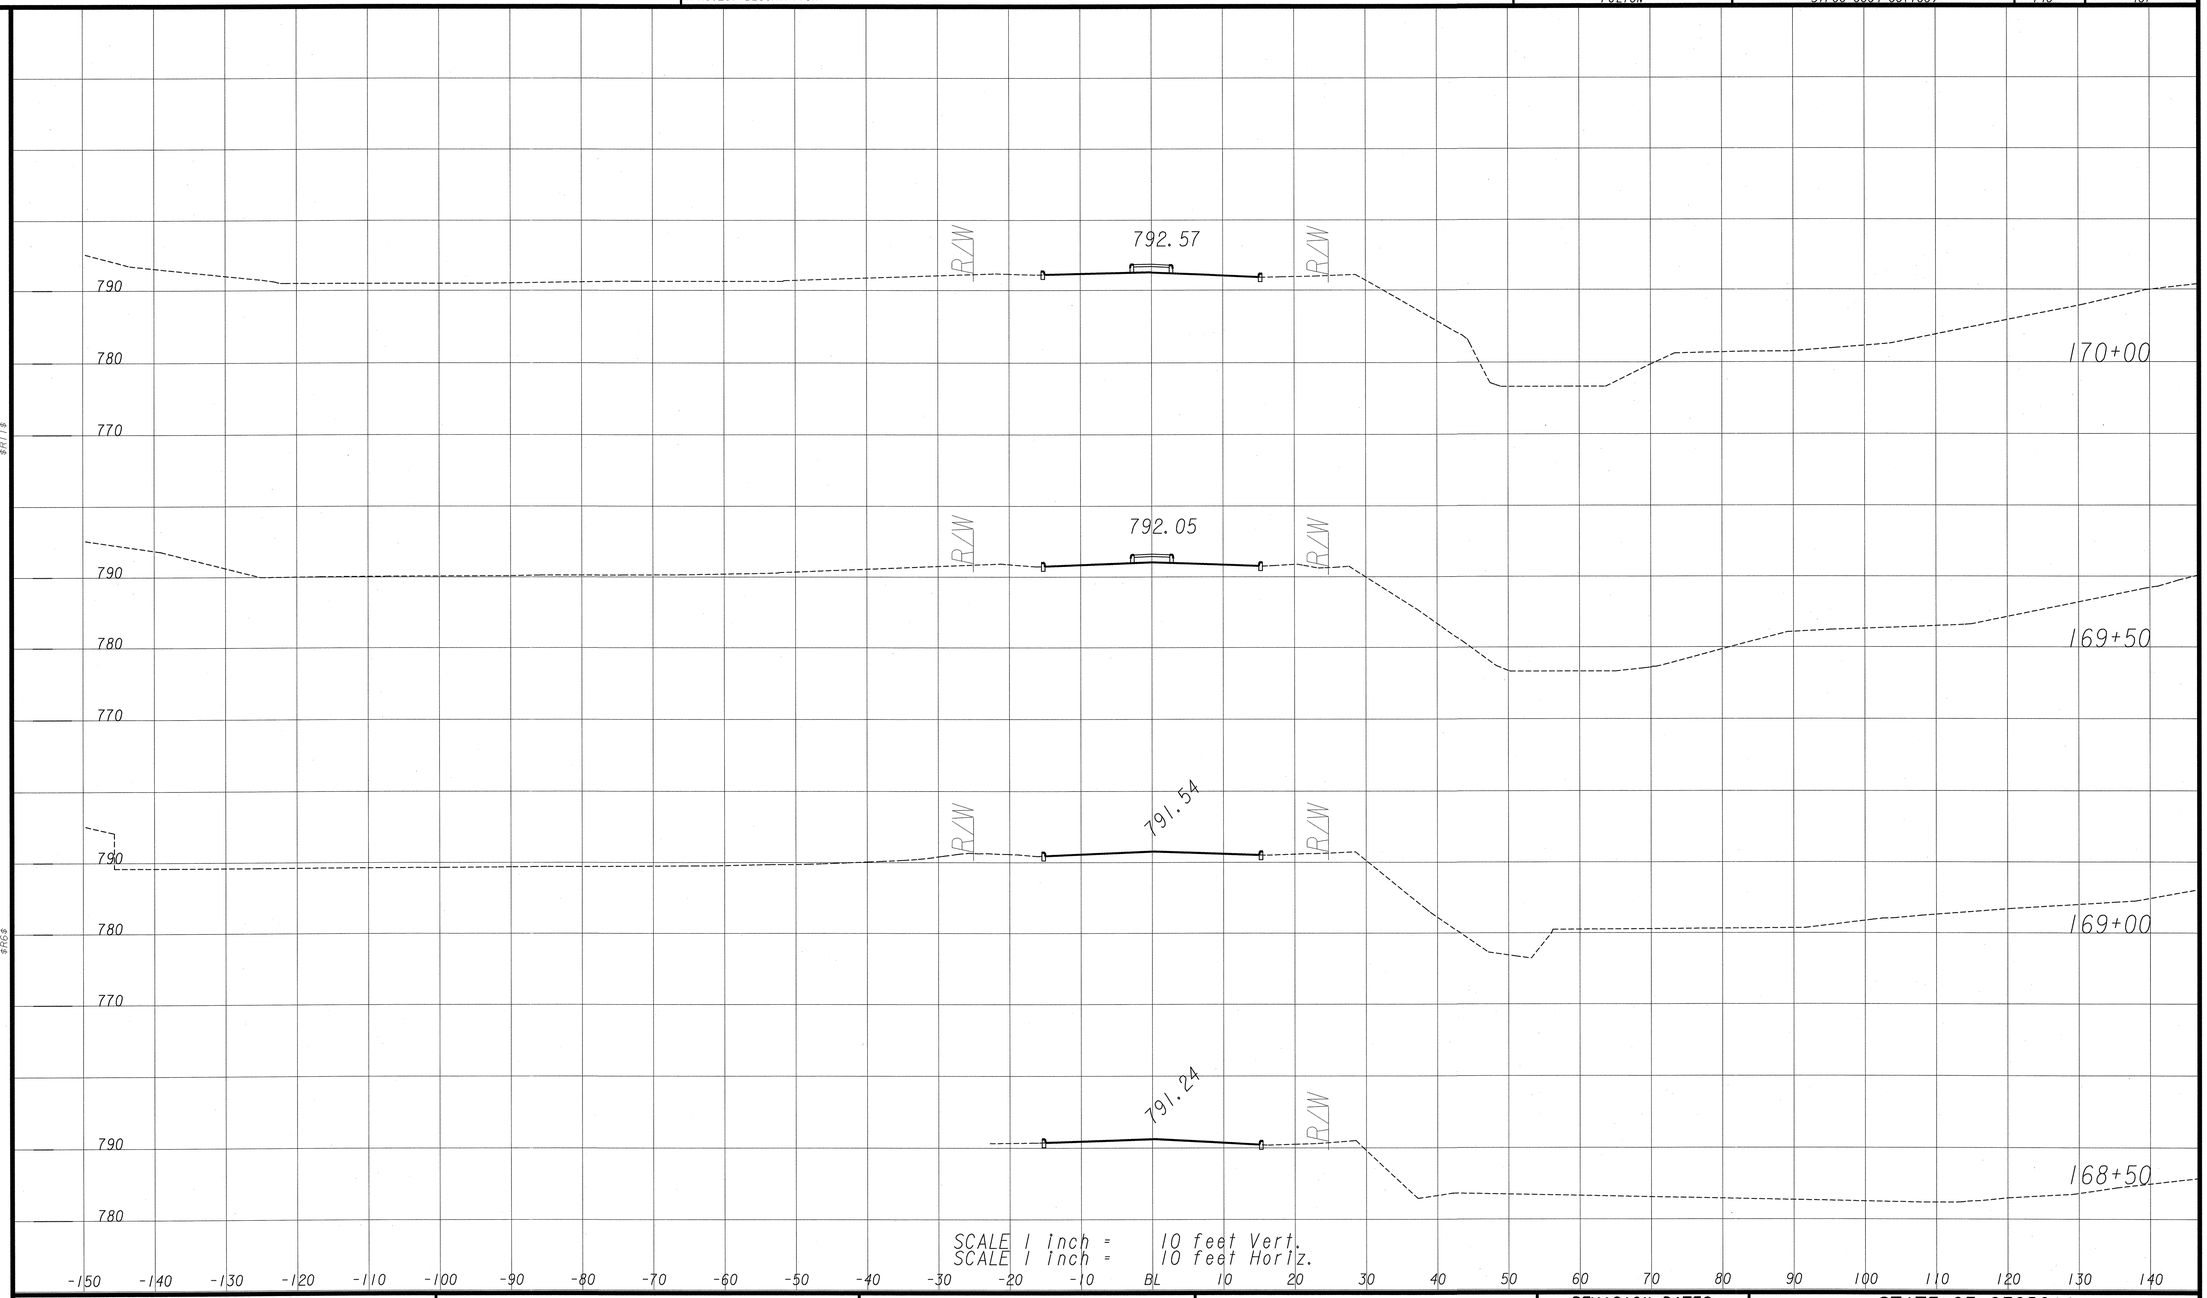



JACOBS
6801 Governors Lake Pkwy, Building 200
Norcross, GA 30071
(770) 455-8555
Fax (770) 455-7391


REVISION DATES

STATE OF GEORGIA
DEPARTMENT OF TRANSPORTATION
OFFICE: TRAFFIC SAFETY & DESIGN

# EARTHWORK CROSS SECTIONS

NORTHSIDE DRIVE SAFETY IMPROVEMENTS

DRAWING No.
23-036