USER:francisml
$FILE$

$PLOTTER$
$PROJECT DESCRIPTION$

COUNTY	PROJECT NUMBER	SHEET NO.	TOTAL SHEETS
FULTON	STP00-0004-00(166)	167	467

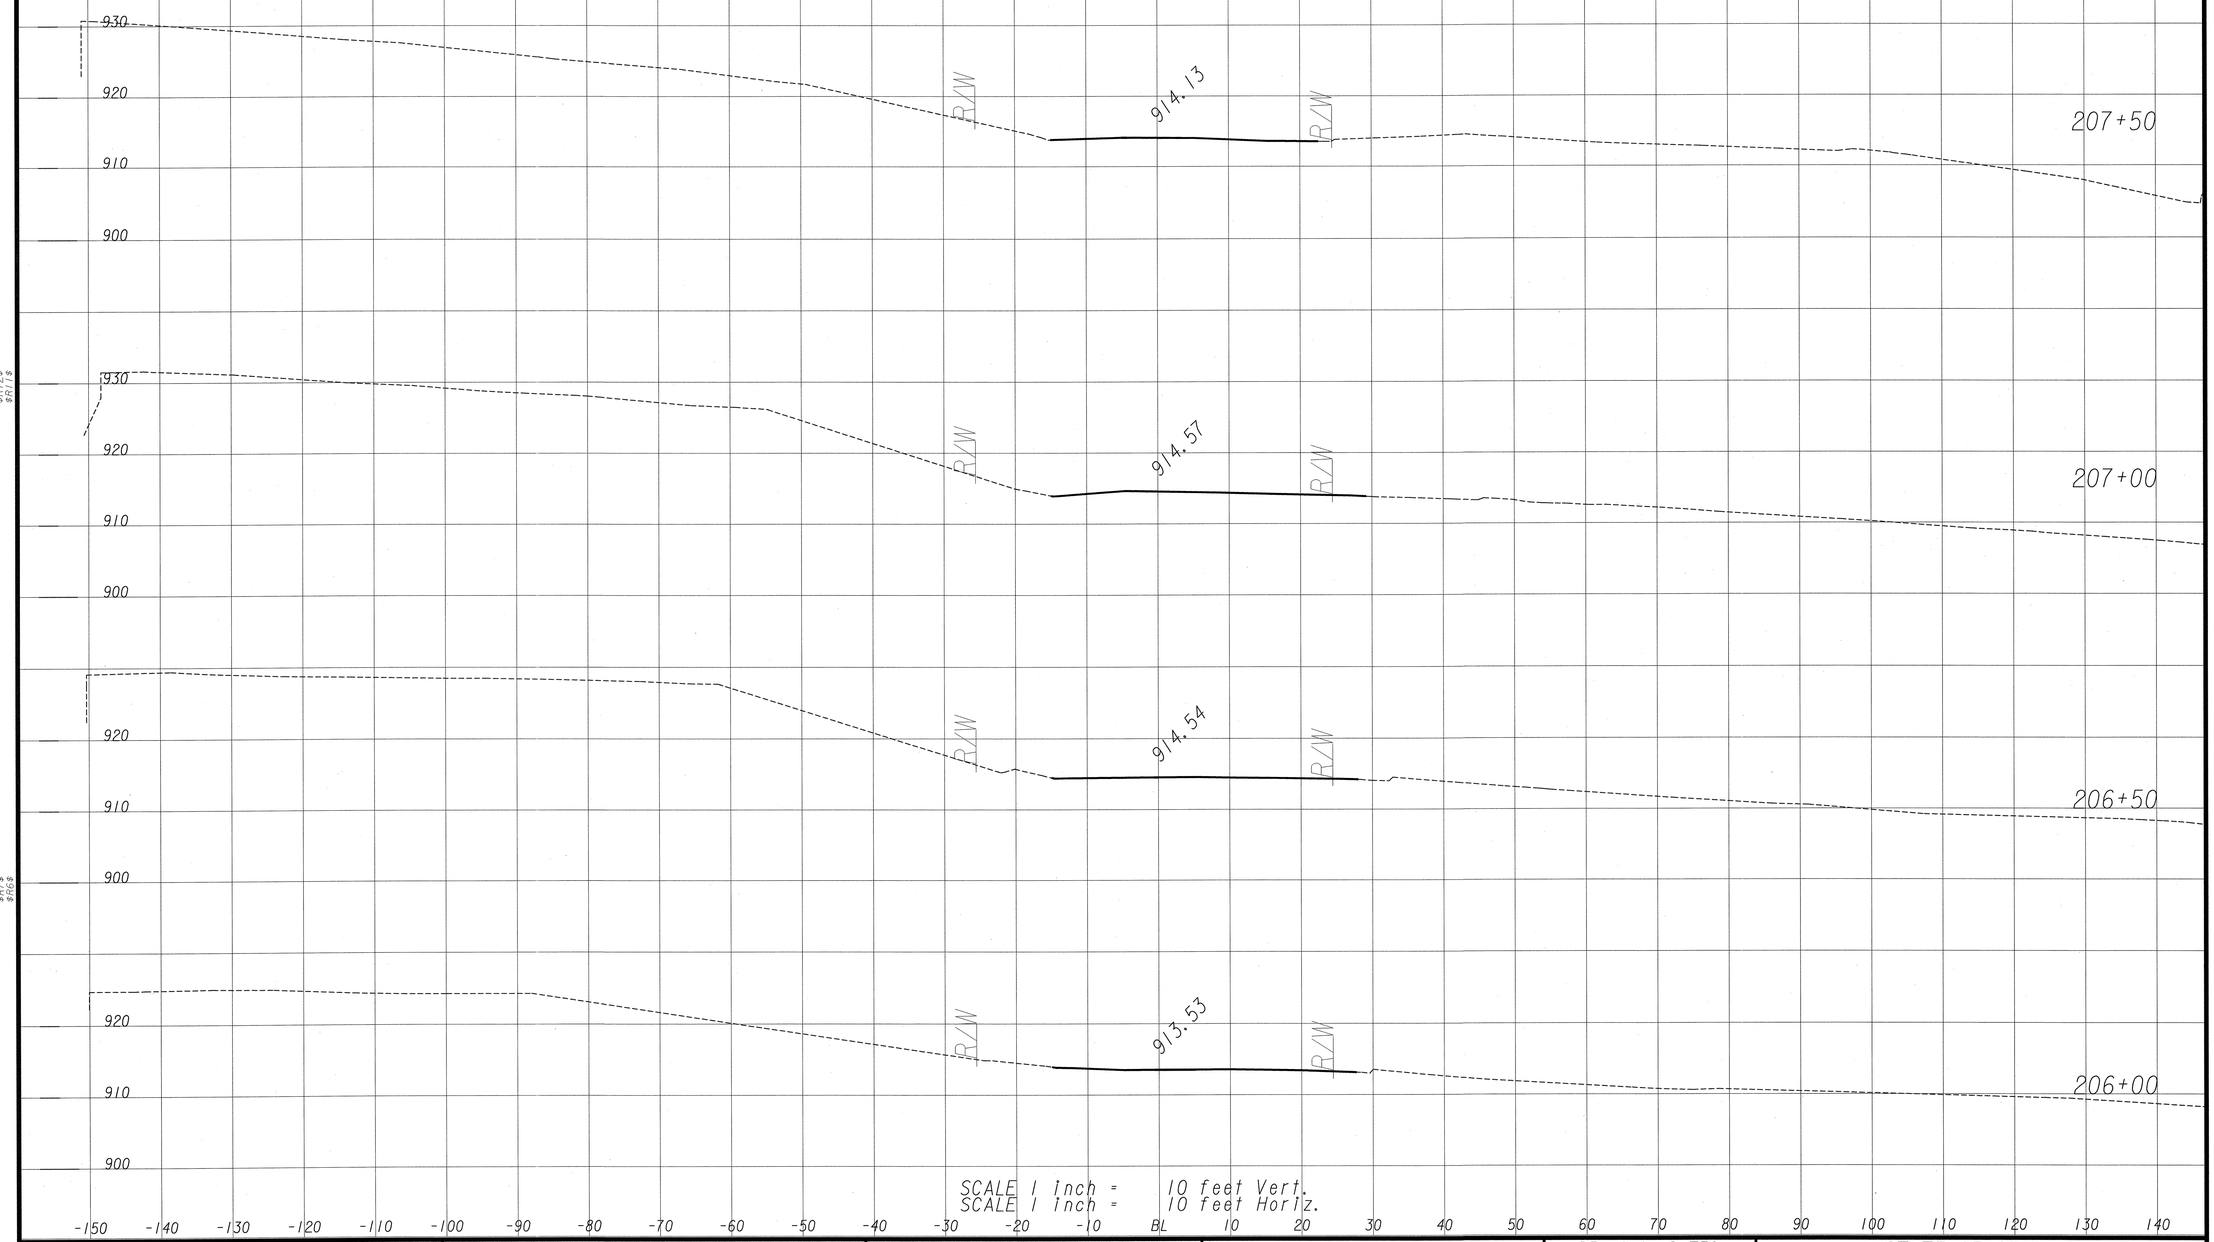

JACOBS™
6801 Governors Lake Pkwy, Building 200
Norcross, GA 30071
(770) 455-8555
Fax (770) 455-7391

REVISION DATES

STATE OF GEORGIA
DEPARTMENT OF TRANSPORTATION
OFFICE: TRAFFIC SAFETY & DESIGN

EARTHWORK CROSS SECTIONS

NORTHSIDE DRIVE SAFETY IMPROVEMENTS

DRAWING No. 23-057