DATE$$$	TIME$$$	0004206_0061	o:\2286921\t\0004206UT05.dgn	STATE	PROJECT NUMBER	SHEET NO.	TOTAL SHEETS
worachs		$$PENTABLE$$		GA	STP00-0004-00(206)	61	154

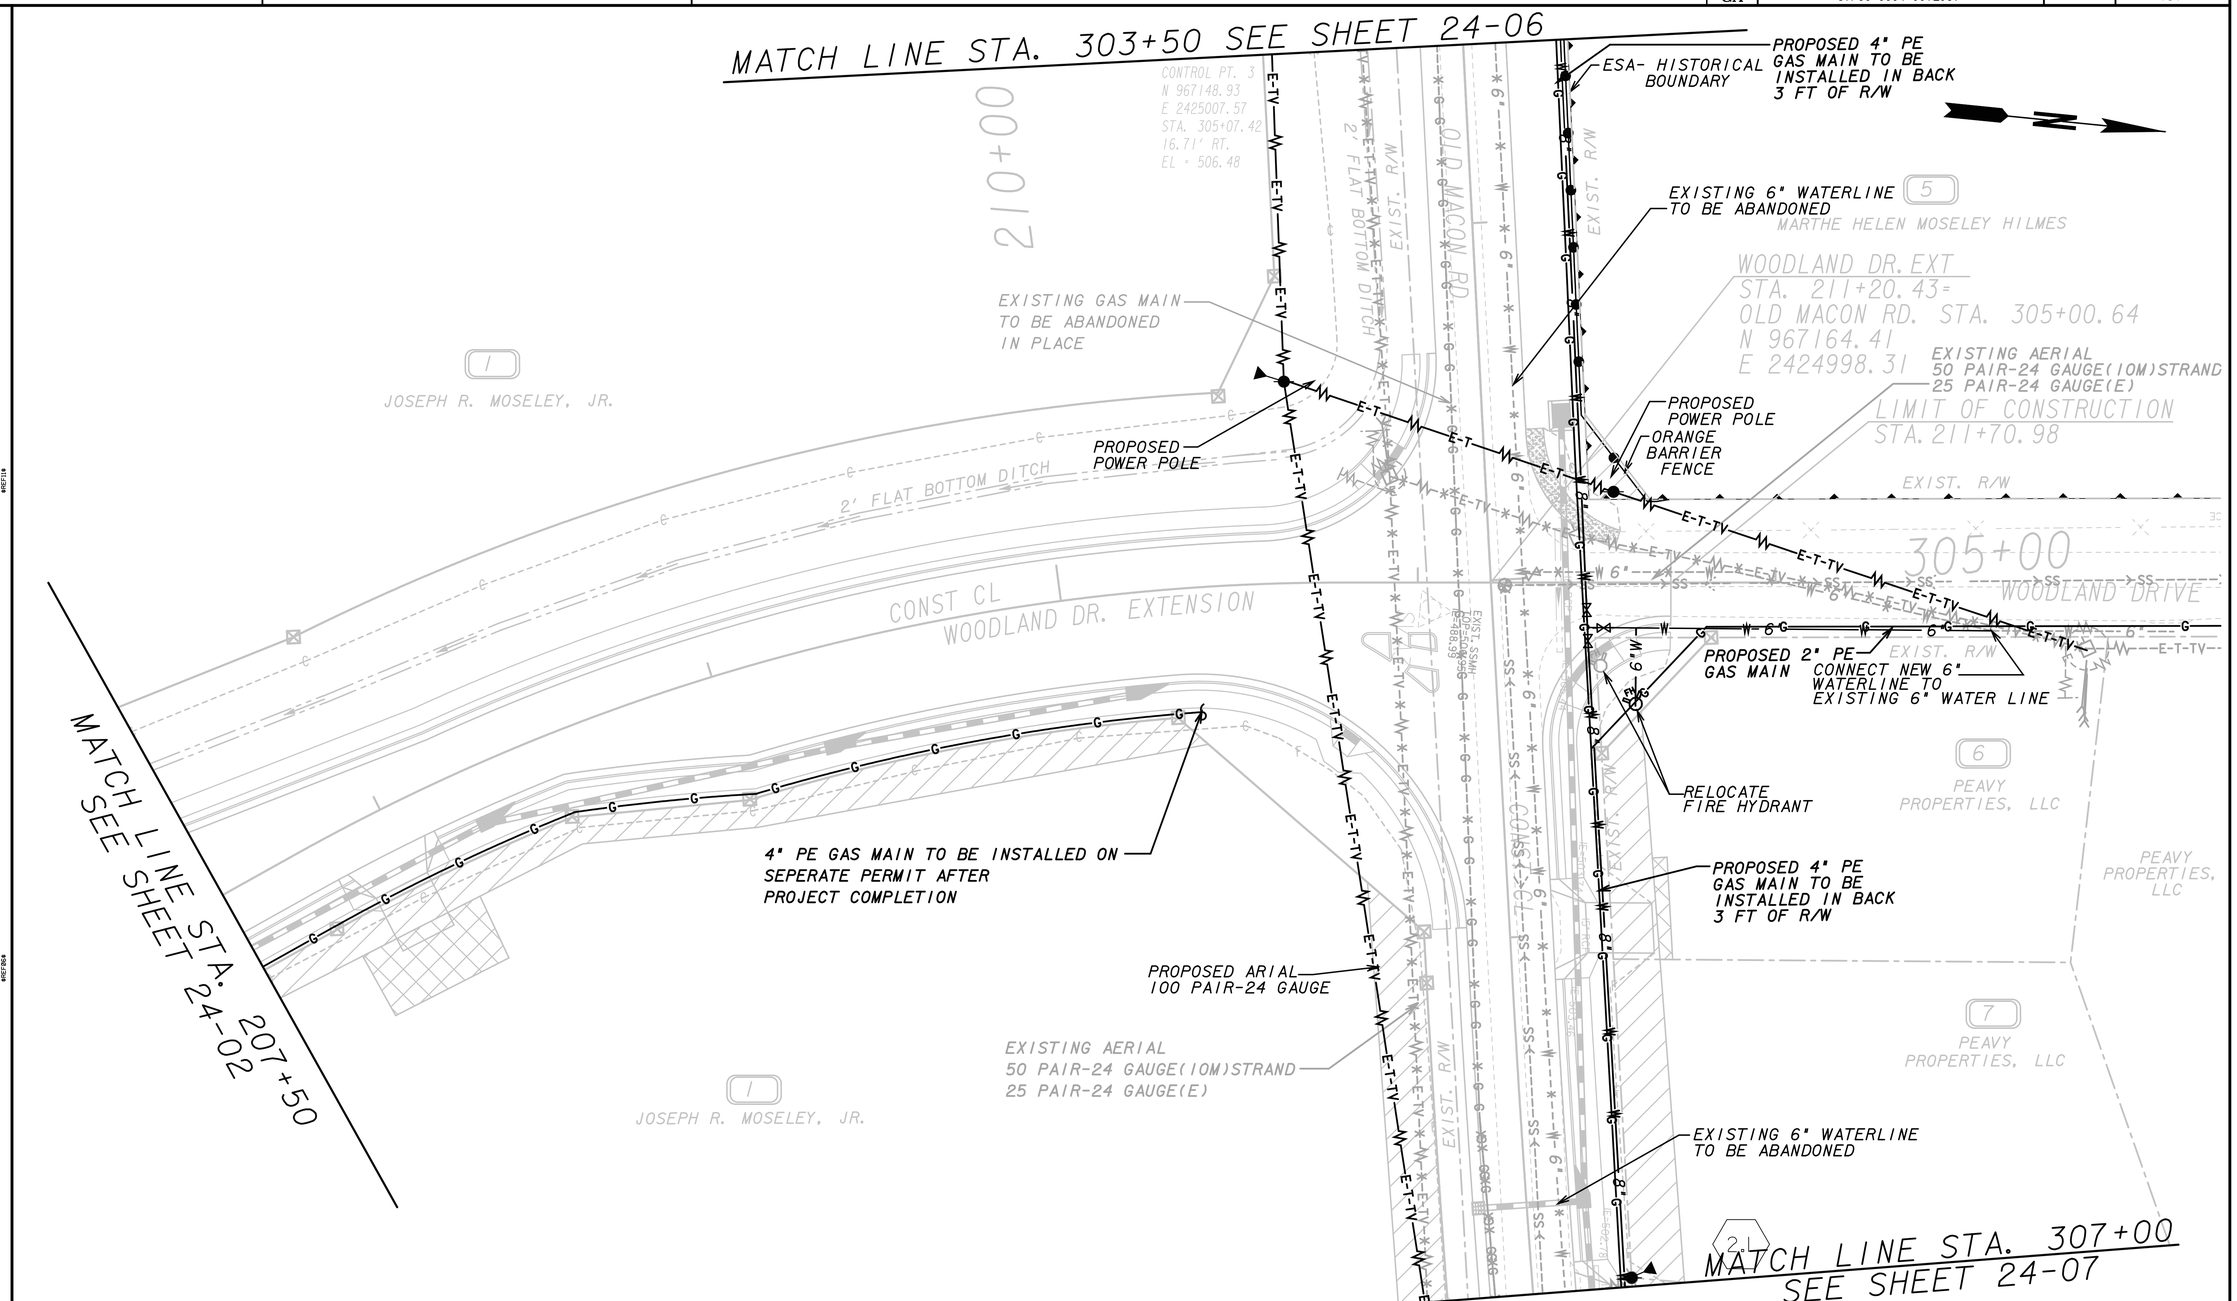

PROPERTY AND EXISTING R/W LINE
REQUIRED R/W LINE
CONSTRUCTION LIMITS
EASEMENT FOR CONSTR & MAINT OF SLOPES & UTILITIES
EASEMENT FOR CONSTR OF SLOPES
EASEMENT FOR CONSTR OF DRIVES

BEGIN LIMIT OF ACCESS.....BLA
END LIMIT OF ACCESS.....ELA
LIMIT OF ACCESS
REQ'D R/W & LIMIT OF ACCESS

GRESHAM SMITH AND PARTNERS

SCALE IN FEET
0 20 40 80

REVISION DATES

STATE OF GEORGIA
DEPARTMENT OF TRANSPORTATION
OFFICE: PROGRAM DELIVERY

UTILITY PLANS

STP00-0004-00(206)
PEACH COUNTY

DRAWING No. 24-05