COUNTY	PROJECT NUMBER	DRAWING NO.	TOTAL DRAWINGS
SEMINOLE CO.	NHS00-0004-00(290)	1	189

SEE DRAWING # 2 FOR INDEX

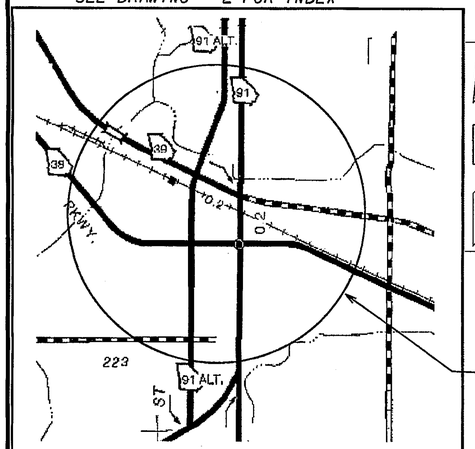

PROJECT NHS00-0004-00(290)
P.I. 0004290
SEMINOLE CO.

LOCATION SKETCH

DEPARTMENT OF TRANSPORTATION
STATE OF GEORGIA

PLAN AND PROFILE OF PROPOSED
DRAINAGE AND INTERSECTIONS IMPROVEMENTS
SEMINOLE CO. / CITY OF DONALSONVILLE
FEDERAL AID PROJECT
NHS00-0004-00(290)

GEORGIA D.O.T. P.I. No. 0004290
FEDERAL ROUTE No. US 84
STATE ROUTE No. 38, 39/91 AND 91 ALT

NOTE :
ALL REFERENCES IN THIS DOCUMENT, WHICH INCLUDES ALL PAPERS, WRITINGS, DOCUMENTS, DRAWINGS, OR PHOTOGRAPHS USED, OR TO BE USED IN CONNECTION WITH THIS DOCUMENT, TO " STATE HIGHWAY DEPARTMENT OF GEORGIA ", "STATE HIGHWAY DEPARTMENT ", GEORGIA STATE HIGHWAY DEPARTMENT ", " HIGHWAY DEPARTMENT ", OR " DEPARTMENT " WHEN THE CONTEXT THEREOF MEANS THE STATE HIGHWAY DEPARTMENT OF GEORGIA MEAN, AND SHALL BE DEEMED TO MEAN THE DEPARTMENT OF TRANSPORTATION.

DESIGN DATA:

SR 38		
TRAFFIC A.D.T.:	15350	(2031)
TRAFFIC A.D.T.:	11400	(2011)
TRAFFIC D.H.V.:	1340	(2031)
SR 39/91		
TRAFFIC A.D.T.:	9200	(2031)
TRAFFIC A.D.T.:	6800	(2011)
TRAFFIC D.H.V.:	370	(2031)
SR 91 ALT		
TRAFFIC A.D.T.:	6150	(2031)
TRAFFIC A.D.T.:	4550	(2011)
TRAFFIC D.H.V.:	640	(2031)
DIRECTIONAL DIST.:	60%	
% TRUCKS:	15%	
% 24 HR. TRUCKS:	17.5%	
SPEED DESIGN:	35 MPH	

MID-POINT COORDINATES
X= 618,600
Y= 427,900
GRID WEST ZONE

" NOTE: THE COORDINATES LISTED ARE WEST ZONE GRID COORDINATES BASED ON THE GA. STATE PLANE COORDINATE SYSTEM OF 1927.
" HORIZONTAL DATUM : ASSUMED
VERTICAL DATUM : NAVD 1929

THIS PROJECT IS LOCATED 100% IN SEMINOLE COUNTY AND CONGRESSIONAL DISTRICT 2.

PROJECT DESIGNATION : EXEMPT
PDP CLASSIFICATION : MINOR
FUNCTIONAL CLASSIFICATION : RURAL PRINCIPAL ARTERIAL

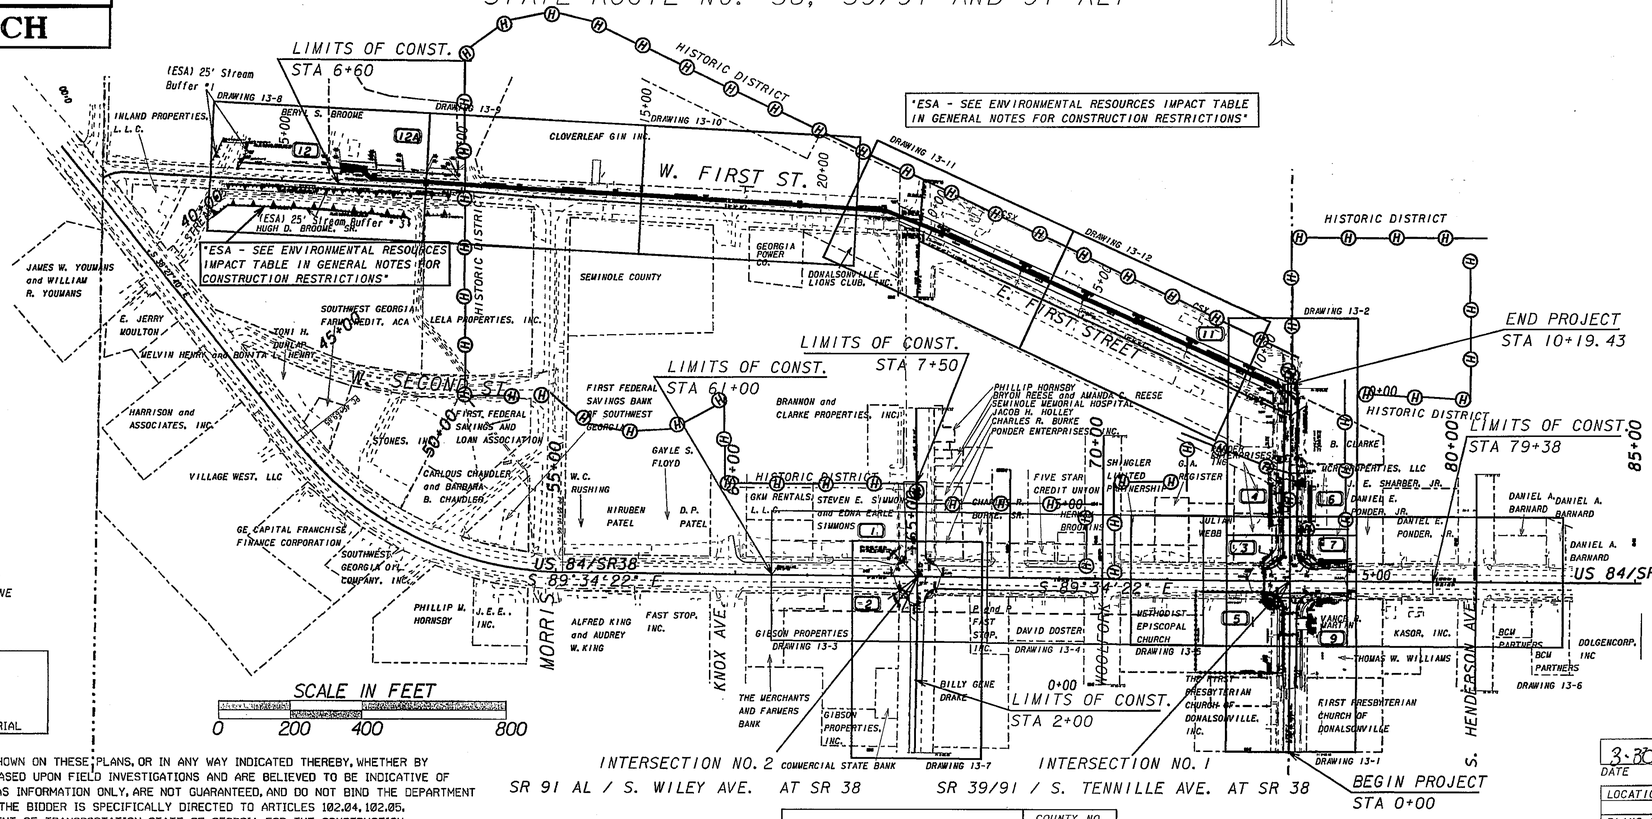

ESA - SEE ENVIRONMENTAL RESOURCES IMPACT TABLE IN GENERAL NOTES FOR CONSTRUCTION RESTRICTIONS

LAND LOT 81, 74
14 TH LAND DIST
G.M.D. 1046

THE DATA, TOGETHER WITH ALL OTHER INFORMATION SHOWN ON THESE PLANS, OR IN ANY WAY INDICATED THEREBY, WHETHER BY DRAWINGS OR NOTES, OR IN ANY OTHER MANNER, ARE BASED UPON FIELD INVESTIGATIONS AND ARE BELIEVED TO BE INDICATIVE OF ACTUAL CONDITIONS. HOWEVER, THE SAME ARE SHOWN AS INFORMATION ONLY, ARE NOT GUARANTEED, AND DO NOT BIND THE DEPARTMENT OF TRANSPORTATION IN ANY WAY. THE ATTENTION OF THE BIDDER IS SPECIFICALLY DIRECTED TO ARTICLES 102.04, 102.05, AND 104.03 OF THE SPECIFICATIONS OF THE DEPARTMENT OF TRANSPORTATION, STATE OF GEORGIA, FOR THE CONSTRUCTION OF ROADS AND BRIDGES, CURRENT EDITION, AND ANY MODIFICATIONS THEREOF, WHICH WILL BE A PART OF THIS CONTRACT.

ALL WORK TO BE DONE IN ACCORDANCE WITH THE SPECIFICATIONS OF THE DEPARTMENT OF TRANSPORTATION OF GEORGIA, CURRENT EDITION, AS APPROVED BY THE FEDERAL HIGHWAY ADMINISTRATION.

LENGTH OF PROJECT	COUNTY NO. 253
	MILES
NET LENGTH OF ROADWAY	0.193
NET LENGTH OF BRIDGES	0.00
NET LENGTH OF PROJECT	0.193
NET LENGTH OF EXCEPTIONS	0.00
GROSS LENGTH OF PROJECT	0.193

PLANS PREPARED BY ANTONIO GRAVES

RECOMMENDED FOR SUBMISSION BY: RALPH S. GRIFFIN
DISTRICT DESIGN ENGINEER DATE

SUBMITTED BY: Joe W. Bradford 3-30-11
DISTRICT ENGINEER DATE

3-30-11 Gerald A. Ross
DATE CHIEF ENGINEER

LOCATION AND DESIGN APPROVAL DATE JULY 13 2005

PLANS COMPLETED DATE

REVISION DATES:

4-13-11 #150, 151, 152, 160 & 185
5-9-11 #13, 118, 132 & 142
7-25-11 #3, 10, 11A & 12
6-7-12 #13, 16, 22, 44, 52 & 60
64, 74 & 76
7 10 12 1, 3 & 77A

NHS00-0004-00(290) SEMINOLE CO.

USE ON CONSTRUCTION