STATE	PROJECT NUMBER	SHEET NO.	TOTAL SHEETS
GA.	NHS00-0004-00(290)	24	189

FOR MORE DETAILS SEE DRAWING 13-3
MATCH LINE STA 63+30

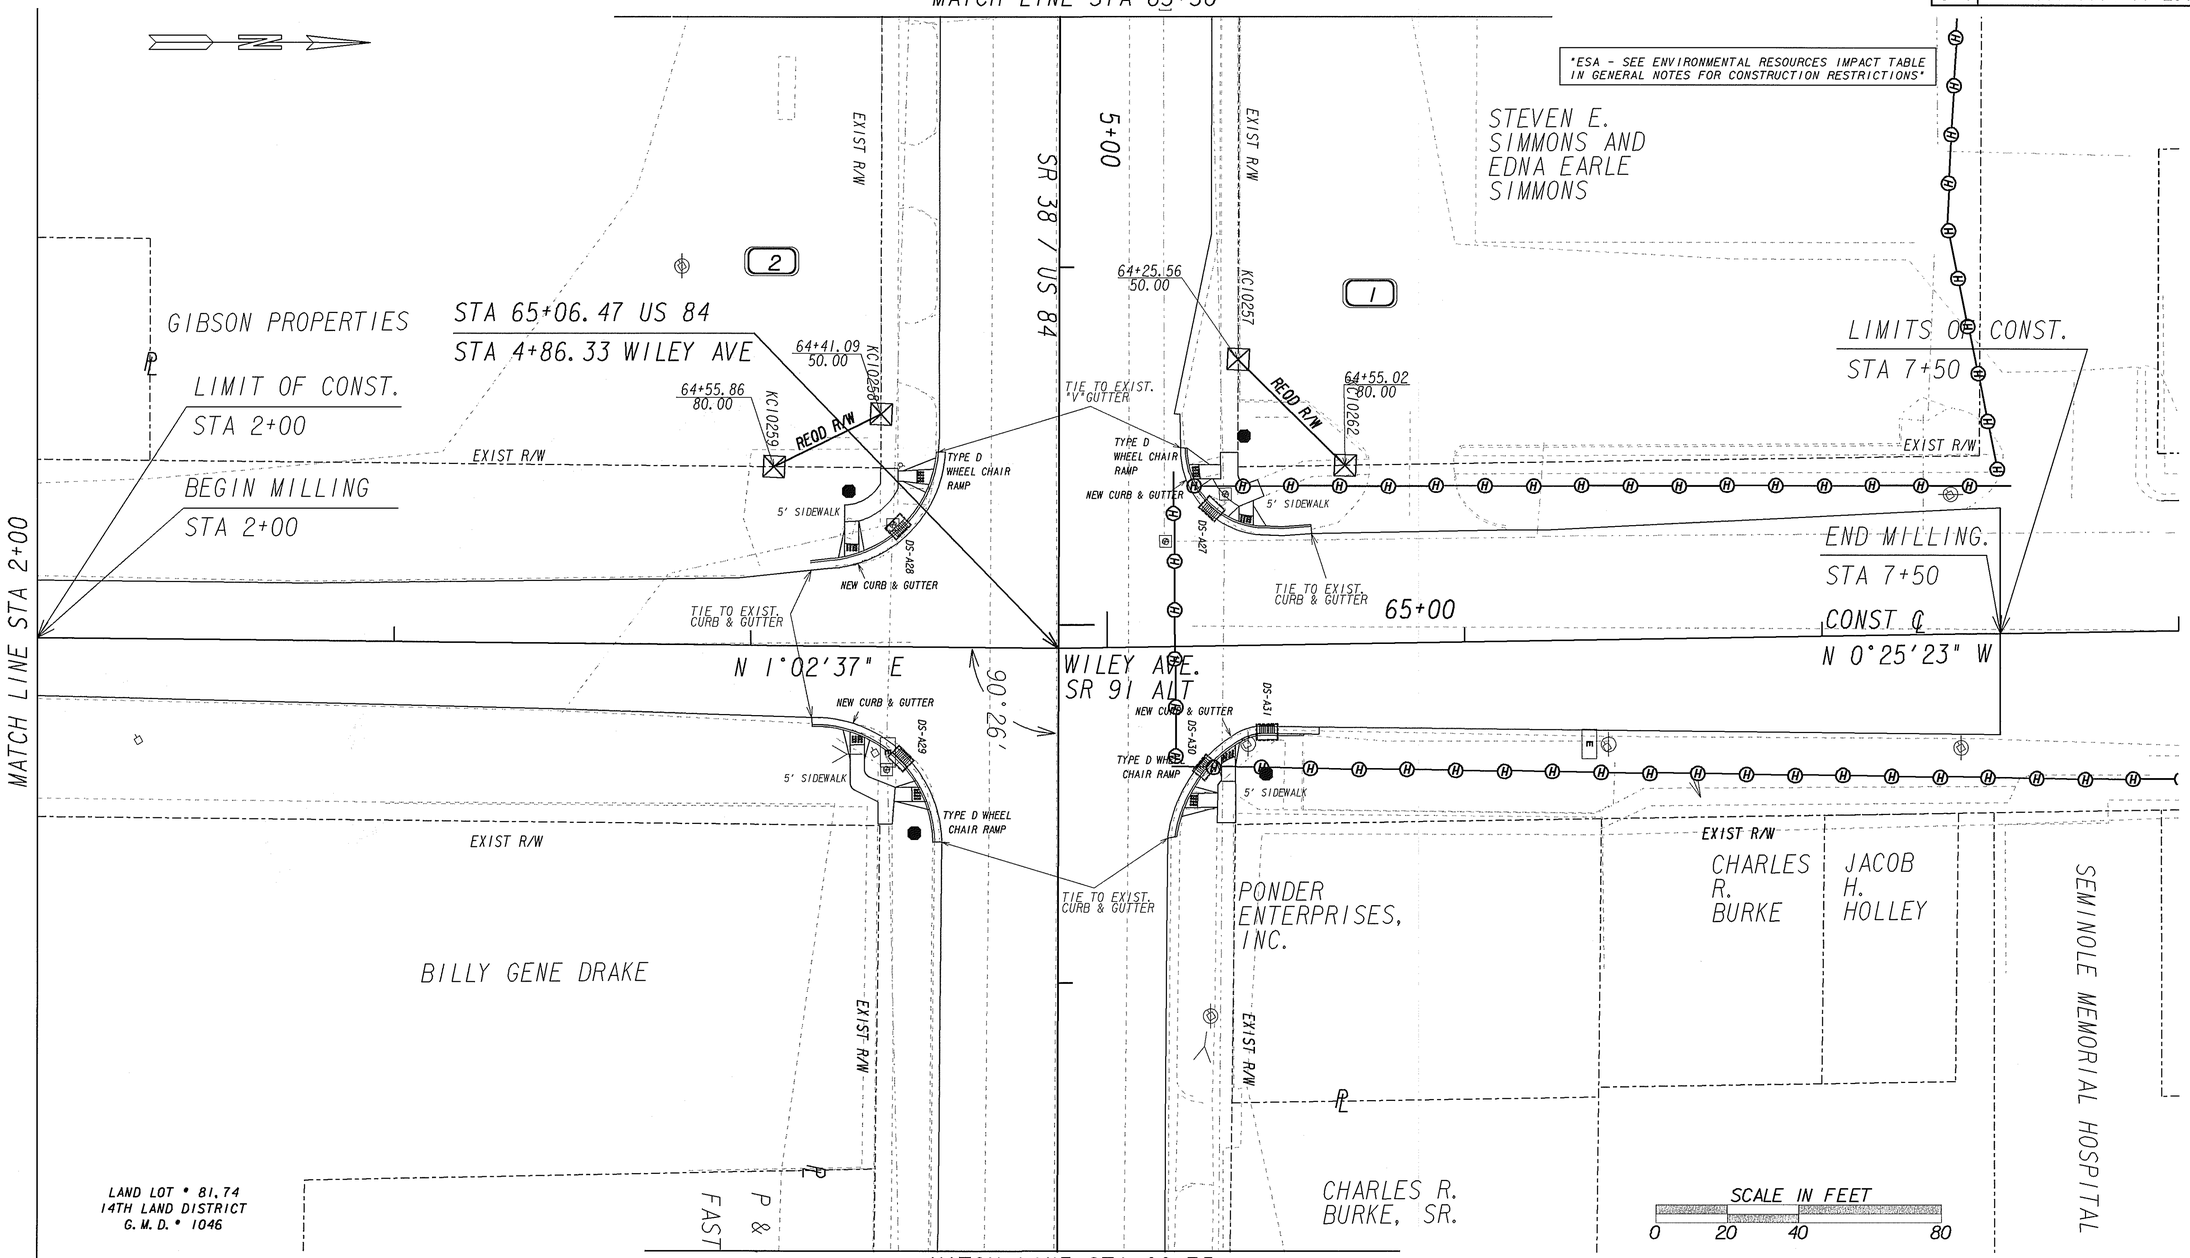

MATCH LINE STA 66+75
FOR MORE DETAILS SEE DRAWING 13-3

NOTE: INSTALL TYPE D WHEELCHAIR RAMPS

PROPERTY AND EXISTING R/W LINE
REQUIRED R/W LINE
CONSTRUCTION LIMITS
EASEMENT FOR CONSTR & MAINTENANCE OF SLOPES
EASEMENT FOR CONSTR OF SLOPES
EASEMENT FOR CONSTR OF DRIVES

BEGIN LIMIT OF ACCESS.....BLA
END LIMIT OF ACCESS.....ELA
LIMIT OF ACCESS
REQ'D R/W & LIMIT OF ACCESS

GEORGIA
DEPARTMENT OF TRANSPORTATION

DATE	REVISIONS	DATE	REVISIONS
11 4 11	ADDED HISTORIC BOUNDARY		

GEORGIA
DEPARTMENT OF TRANSPORTATION
CONSTRUCTION PLAN

INTERSECTION
SR 91 AL / S. WILEY AVE. AT SR 38

Fri Nov 04 08:09:12 2011
Fri Nov 04 08:09:12 2011