| STATE | PROJECT NUMBER | SHEET NO. | TOTAL SHEETS |
|---|---|---|---|
| GA. | NHS00-0004-00(290) | 25 | 189 |

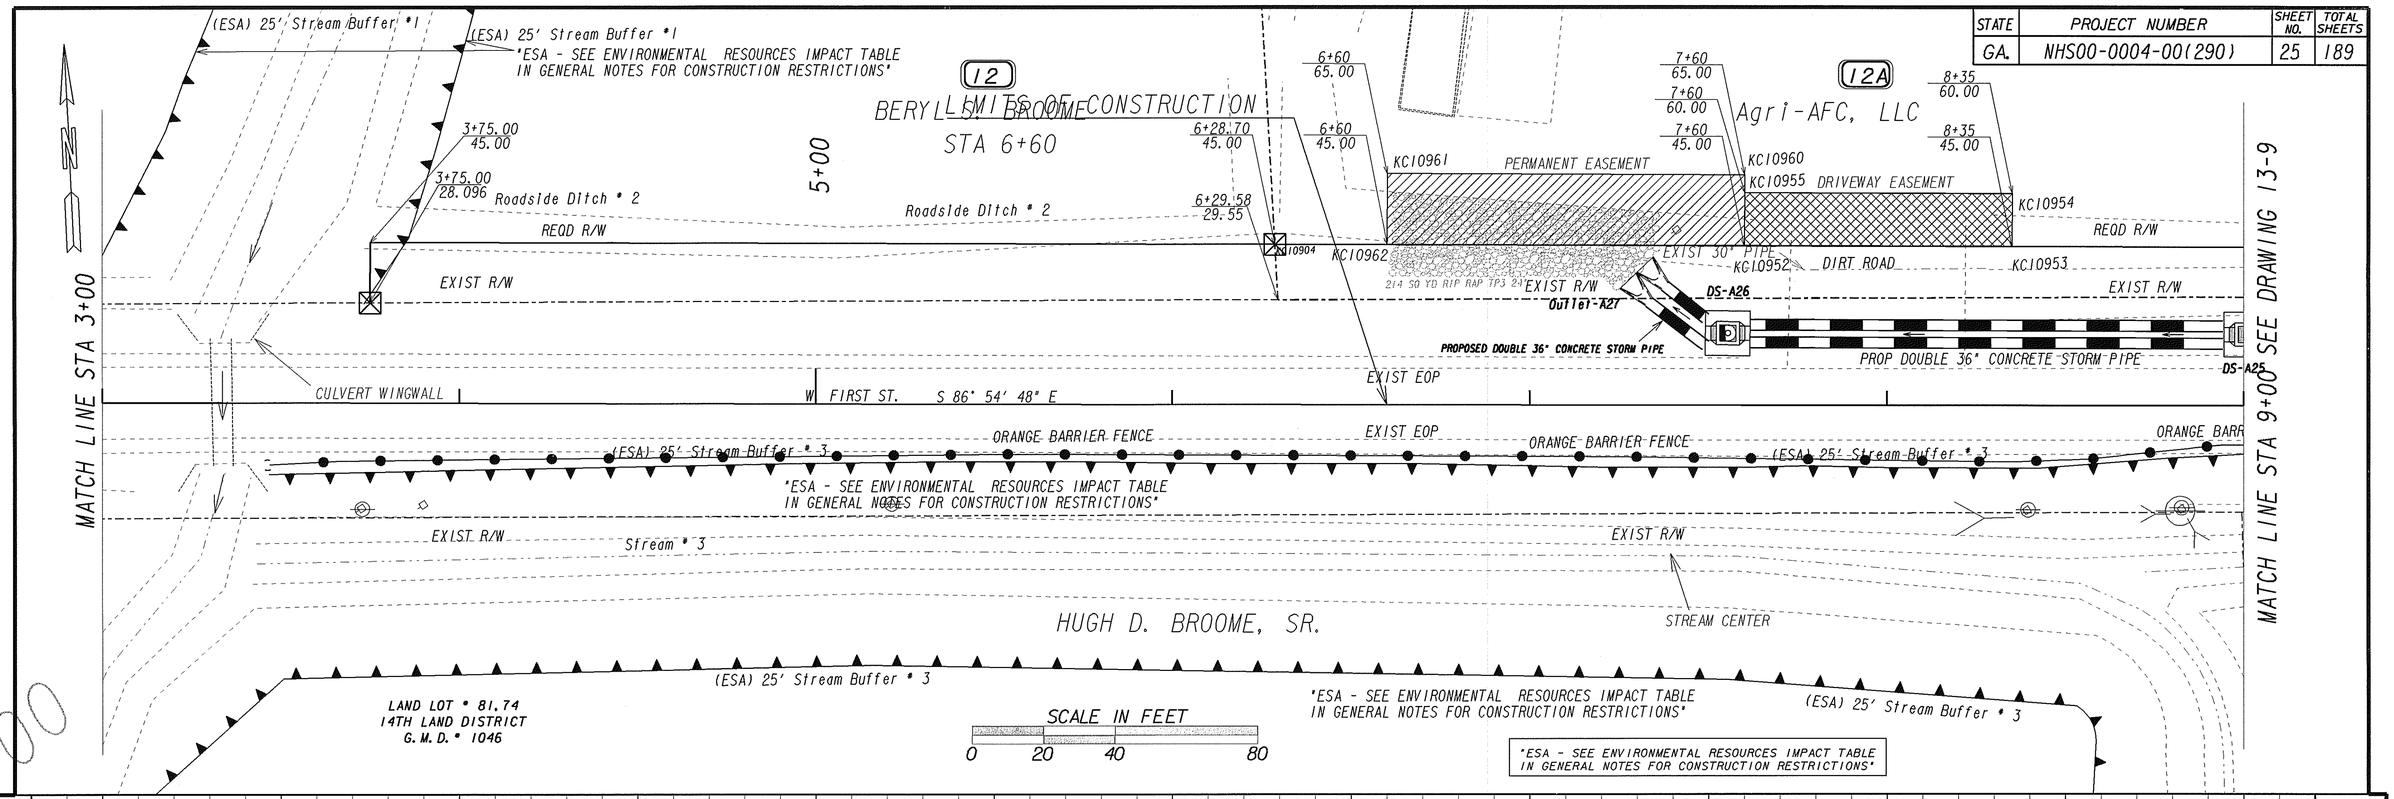


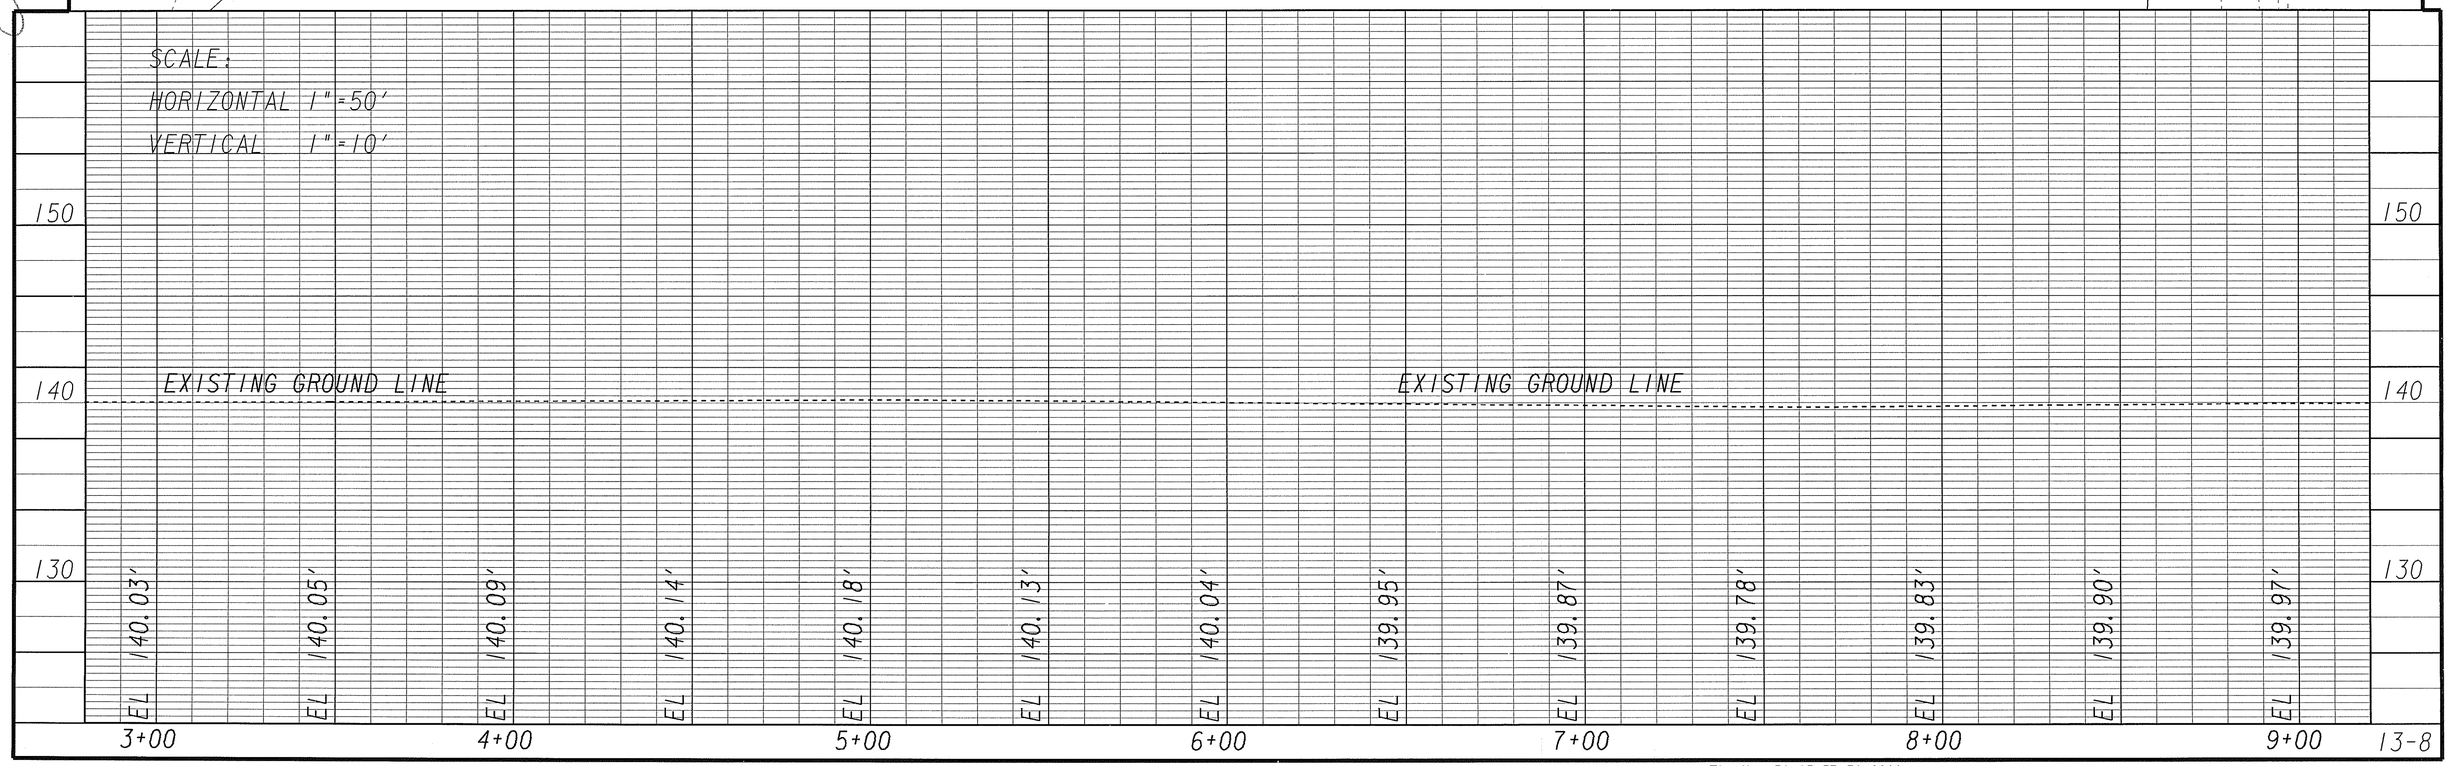




DRAINAGE IMPROVEMENT AT W FIRST ST.

Thu Mar 31 15:37:30 2011
Thu Mar 31 15:37:30 2011