LED TRAFFIC SIGNAL HEADS

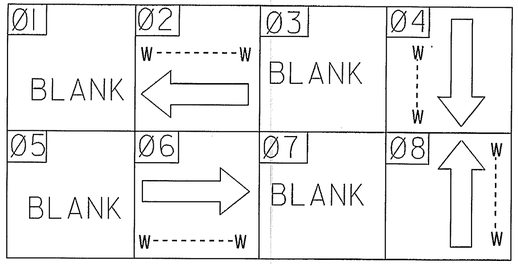

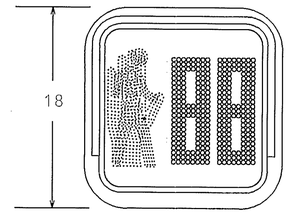

P2, P4, P6,P8

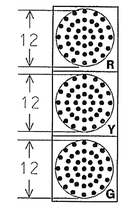

2, 4, 6, 8

PEDESTRIAN SIGNS

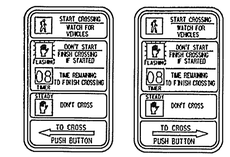

R10-3E(L) 9" X 15" R10-3E(R) 9" X 15"

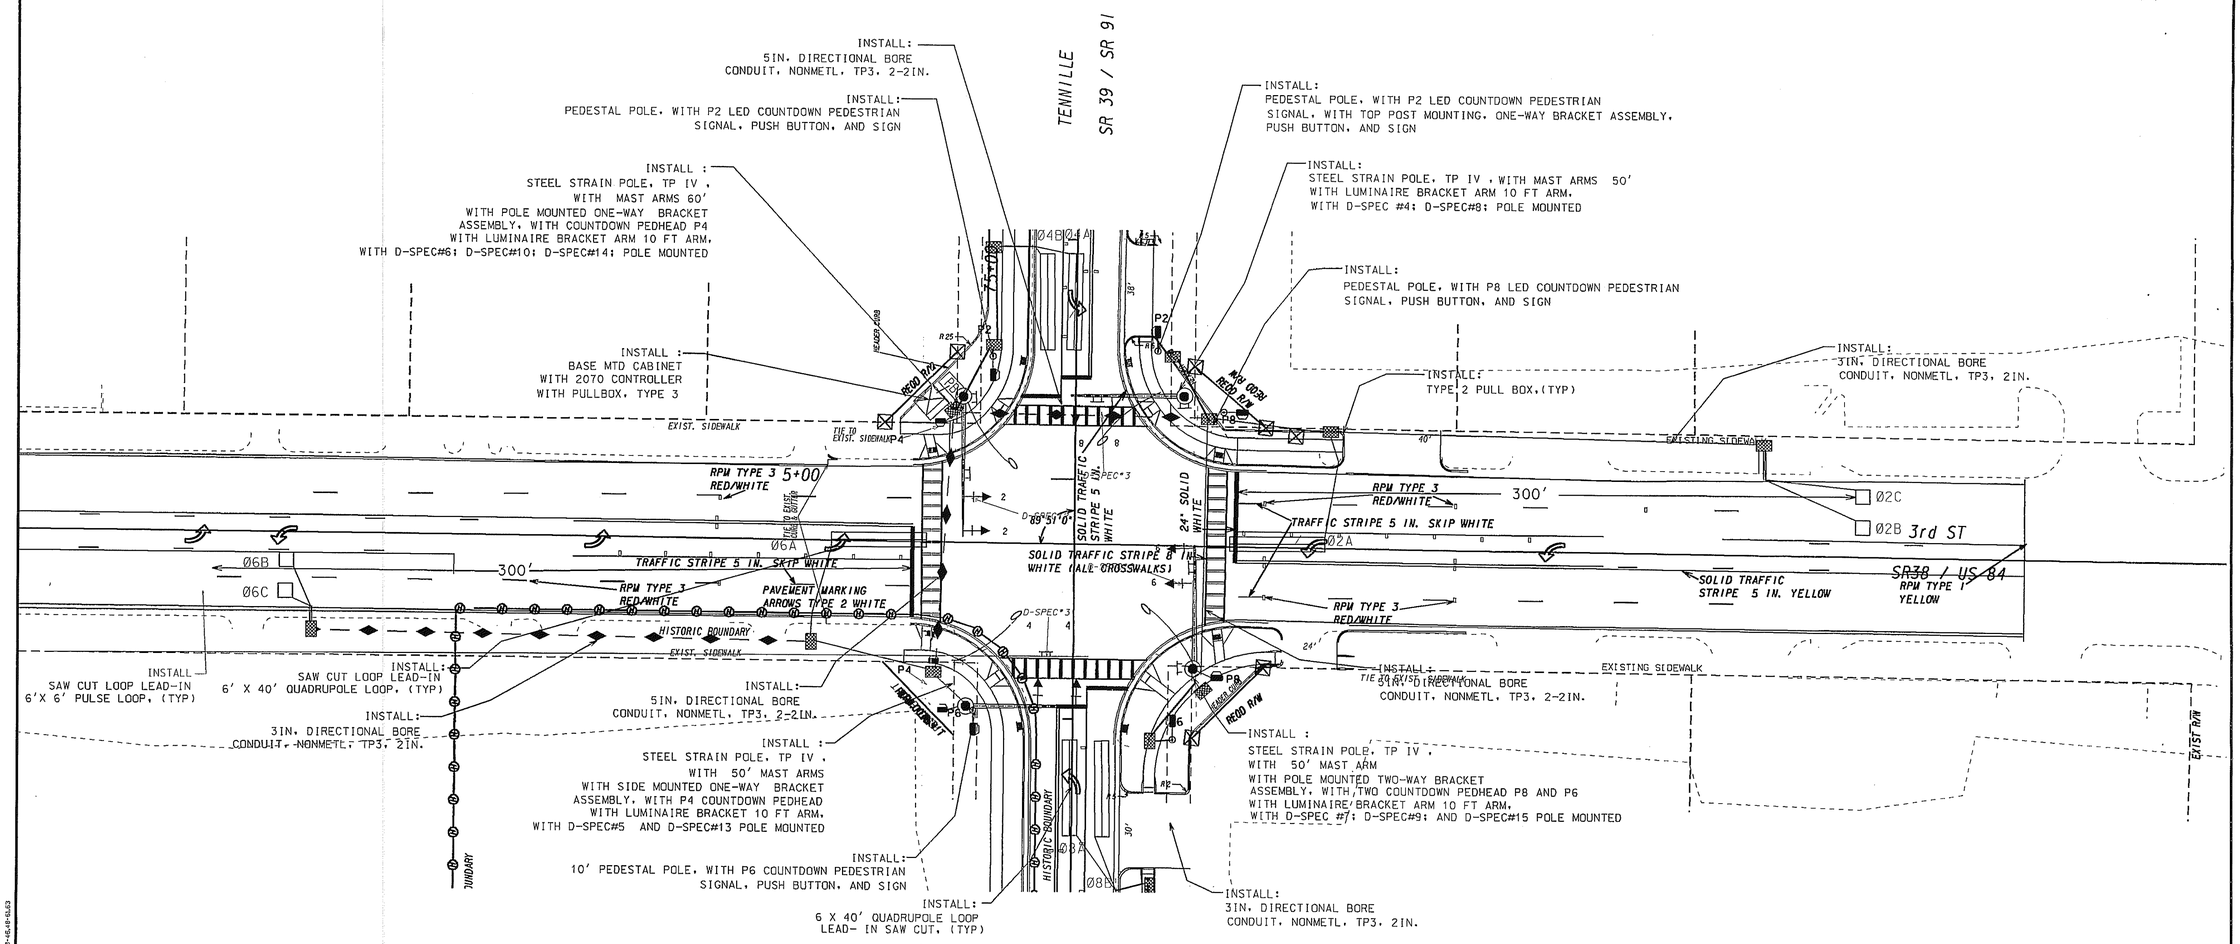

Use on Construction

GEORGIA
DEPARTMENT OF TRANSPORTATION

SCALE IN FEET
0 30 60 120

REVISION DATES		
6 7 12		

STATE OF GEORGIA
DEPARTMENT OF TRANSPORTATION
OFFICE: TRAFFIC OPERATIONS

SIGNAL PLANS

TRAFFIC INSTALLATION # 1
S.R. 38 (THIRD ST.) @
S.R. 91 (TENNILLE AVE)

DRAWING No. 27-003

3/1/2007 GPLN