PEDESTRIAN SIGNS

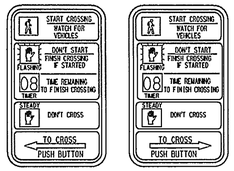

R10-3E(L) 9" X 15" R10-3E(R) 9" X 15"

LED SIGNAL HEADS

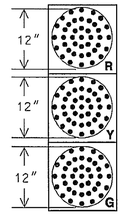

2, 4, 6, 8

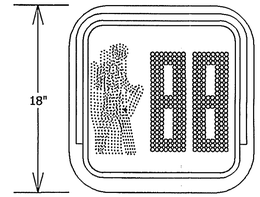

P2, P4, P6, P8

PHASING DIAGRAM

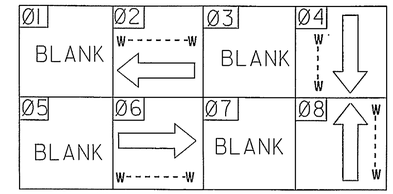

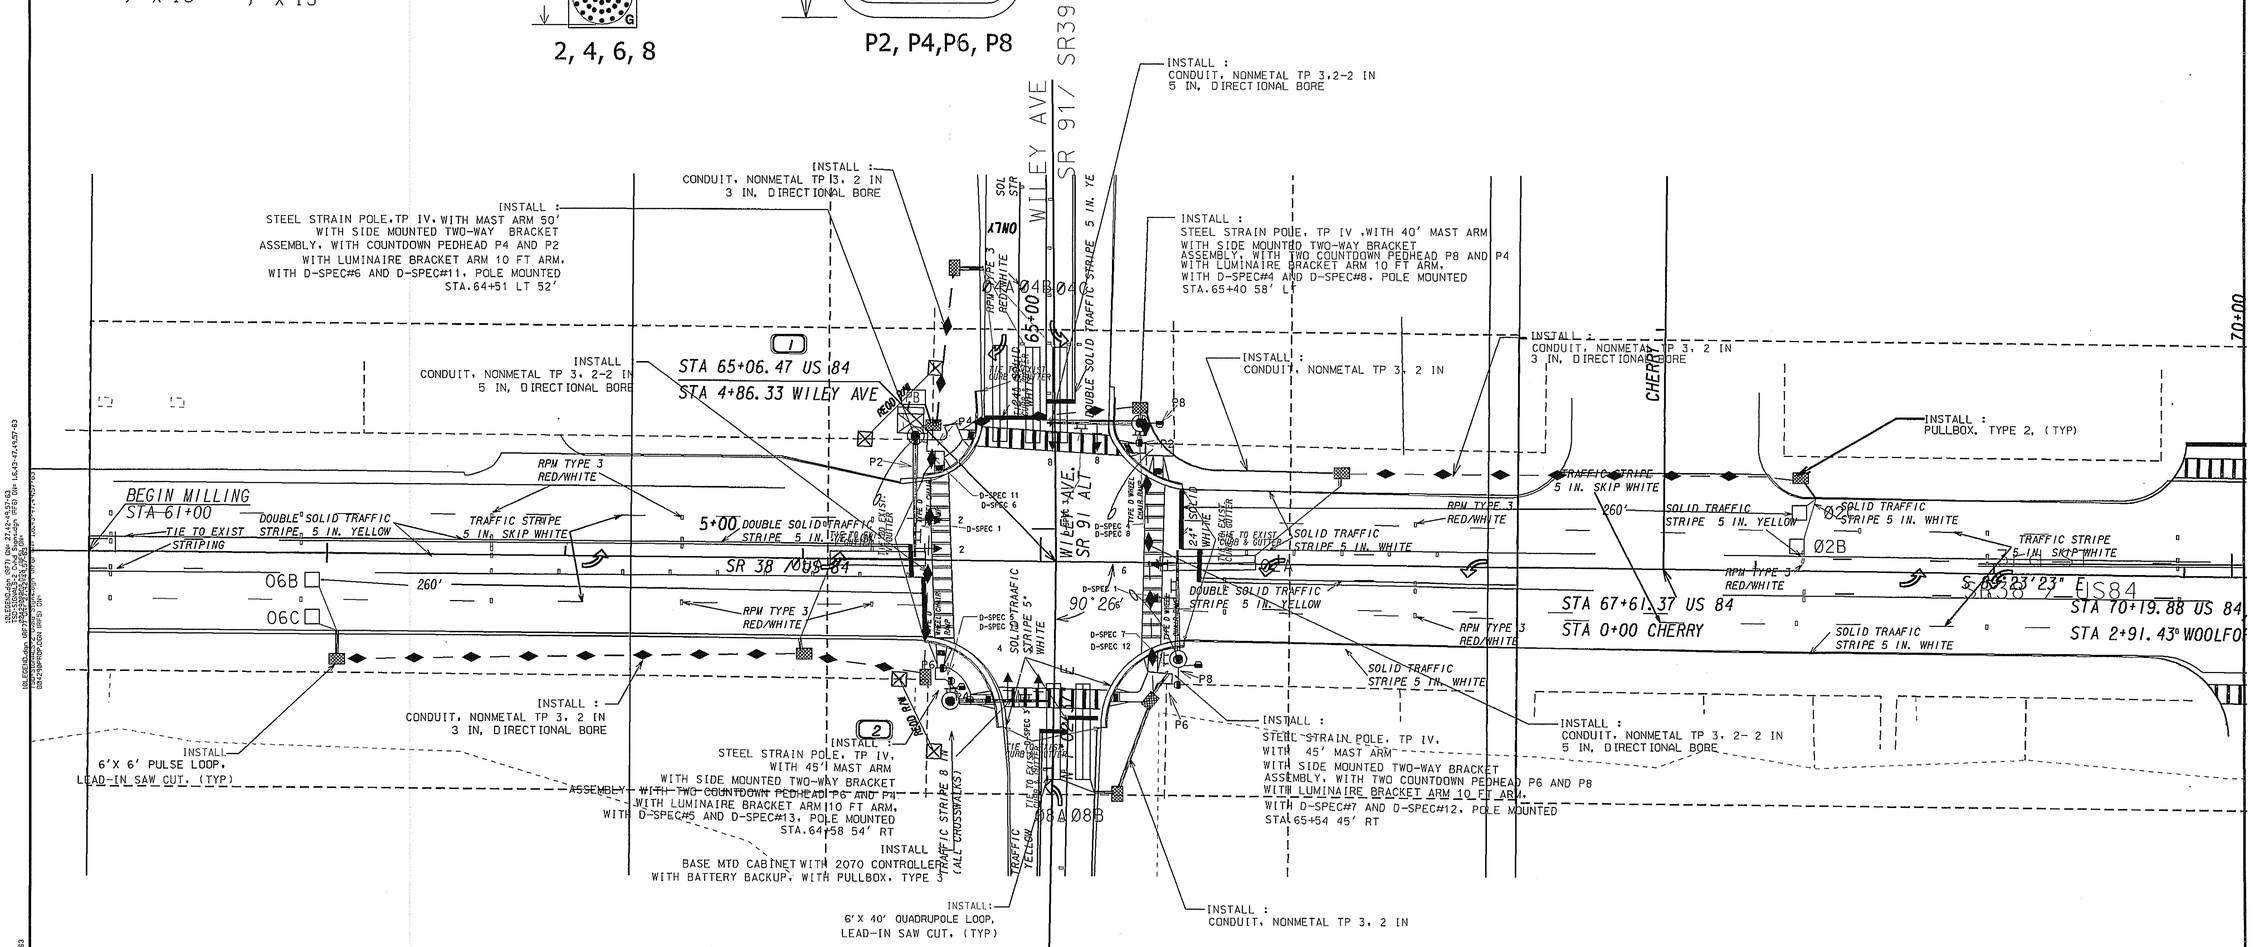

GEORGIA
DEPARTMENT OF TRANSPORTATION

SCALE IN FEET
0 30 60 120

REVISION DATES		
6 7 12		

STATE OF GEORGIA
DEPARTMENT OF TRANSPORTATION

OFFICE: TRAFFIC OPERATIONS

SIGNAL PLANS

TRAFFIC INSTALLATION # 2
S.R. 91 (Wiley Ave.) @
S.R. 38 (Third St.)

DRAWING No. 27-005

3/1/2007 GPLM

Use On Construction