STATE	PROJECT NUMBER	SHEET NO.	TOTAL SHEETS
GA.	NHS00-0004-00(290)	150	189

DEPARTMENT OF TRANSPORTATION
STATE OF GEORGIA

EROSION SEDIMENTATION AND POLLUTION CONTROL PLAN

DRAINAGE AND INTERSECTIONS IMPROVEMENTS
SEMINOLE CO. / CITY OF DONALSONVILLE
NHS00-0004-00(290)
FEDERAL AID PROJECT

FEDERAL ROUTE # US 84
STATE ROUTE # 38, 39/91 AND 91 ALT
P. I. NO. 0004290

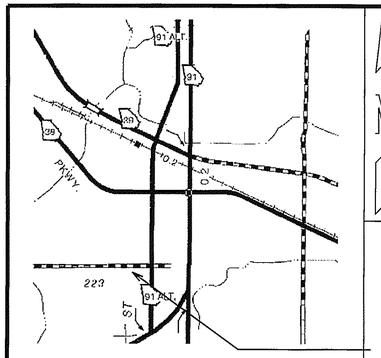

LOCATION SKETCH

PROJECT NHS00-0004-00(290)
P. I. 0004290
SEMINOLE CO.

LIMITS OF CONST.
STA 6+60

ESA - SEE ENVIRONMENTAL RESOURCES IMPACT TABLE IN GENERAL NOTES FOR CONSTRUCTION RESTRICTIONS

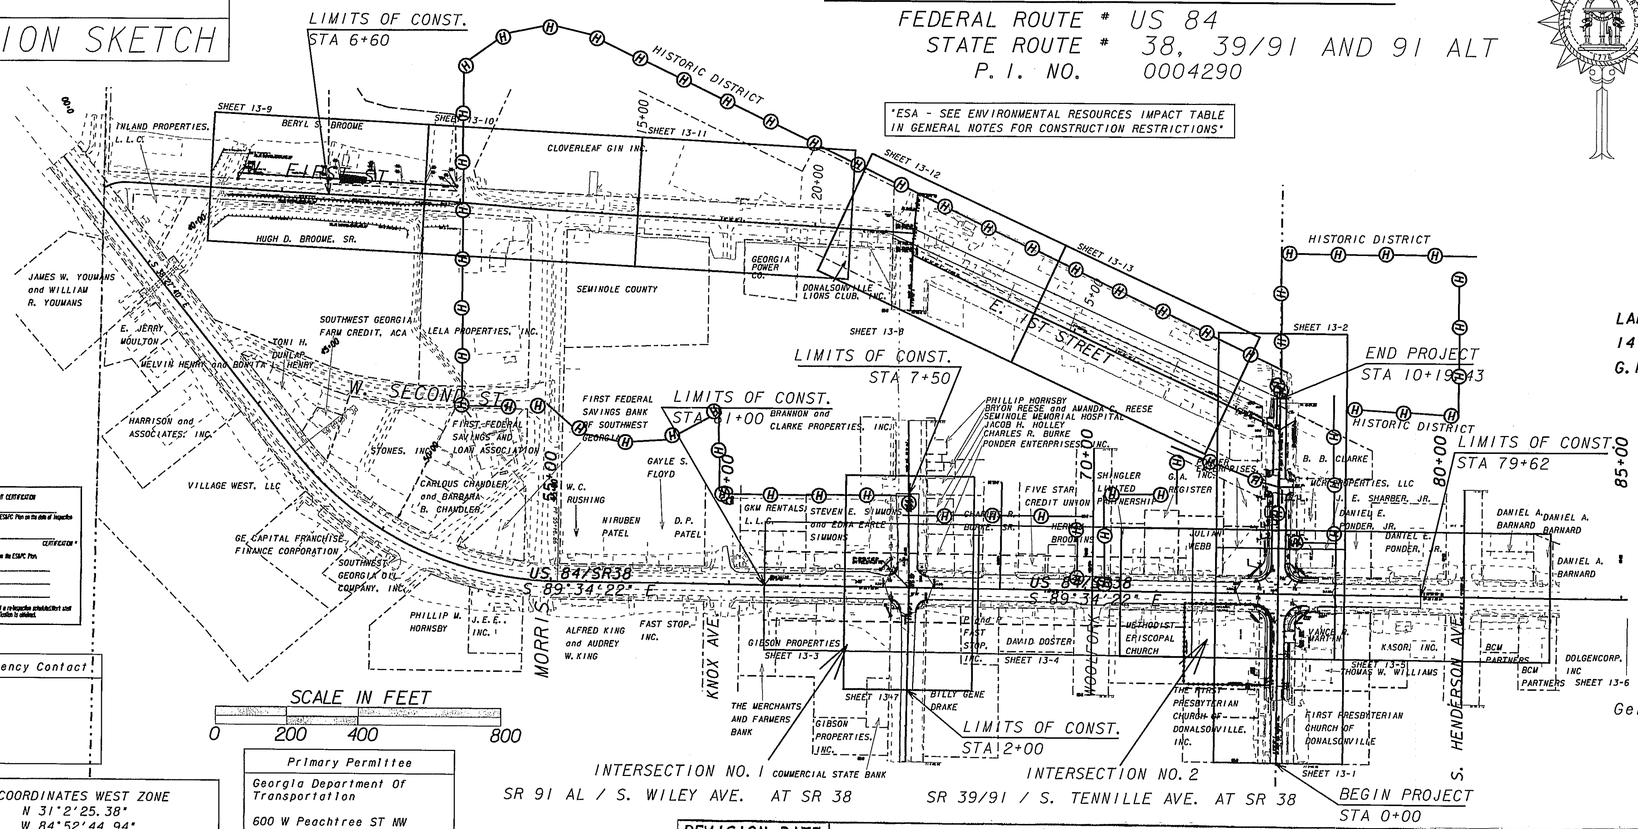

INTERSECTION NO. 1
SR 91 AL / S. WILEY AVE. AT SR 38

INTERSECTION NO. 2
SR 39/91 / S. TENNILLE AVE. AT SR 38

LAND LOT 81, 74
14 TH LAND DIST
G. M. D. 1046

"I certify that this Erosion, Sedimentation and Pollution Control Plan has been prepared in accordance with part IV GAR 100002."

"I certify that the permittee's Erosion, Sedimentation and Pollution Control Plan provides for an appropriate and comprehensive system of best management practices required by the Georgia Water Quality Control Act and the document " Manual for Erosion and Sediment Control in Georgia " (Manual) published by the State Soil and Water Conservation Commission as of January 1 of the year in which the land disturbing activity was permitted, provides for the sampling of the receiving water(s) or the sampling of the storm water outfalls and that the designed system of best management practices and sampling methods is expected to meet the requirements contained in the General NPDES Permit No. GAR 100002."

"I certify that the permittee's Erosion, Sedimentation and Pollution Control Plan provides for the monitoring of: (a) all perennial and intermittent streams and other water bodies shown on the USGS topographic map and all other field verified perennial and intermittent streams and other water bodies, or (b) where any such specific identified perennial or intermittent stream and other water body is not proposed to be sampled, I have determined in my professional judgment, utilizing the factors required in the General NPDES Permit No. GAR 100002, that the increase in the turbidity of each specific identified sampled receiving water will be representative of the increase in the turbidity of a specific identified un-sampled receiving water."

"I certify under penalty of law that this document and all attachments were prepared under my direction or supervision in accordance with a system designed to assure that the certified personnel properly gather and evaluate the information submitted. Based on my inquiry of the person or persons who manage the system, or those persons directly responsible for gathering the information, the information submitted is, to the best of my knowledge and belief, true, accurate, and complete. I am aware that there are significant penalties for submitting falseinformation, including the possibility of fine and imprisonment for knowing violations."

I certify under penalty of law that this plan was prepared after a site visit to the location described herein by myself or my authorized agent under my direct supervision.

PREPARED BY: ANTONIO GRAVES
DATE
SIGNATURE
Gerald M. Ross, P.E. GSWCC Level II Certification # 0000044443

DATE CHIEF ENGINEER

DESIGN PROFESSIONAL FOR VISIT CERTIFICATION
DATE OF INSPECTION
I Certify the site was in compliance with the ESAPC Plan on the date of inspection
GSWCC LEVEL II DESIGN PROFESSIONAL CERTIFICATION #
Inspection revealed the following discrepancies from the ESAPC Plan.
These deficiencies must be addressed immediately and a re-inspection scheduled/but not prior to the site with Design Professional Certification to conduct.

24- Hour Emergency Contact
Name:
Phone:
Address:

MID-POINT COORDINATES WEST ZONE
LATITUDE: N 31°2'25.38"
LONGITUDE: W 84°52'44.94"

Primary Permittee
Georgia Department Of Transportation
600 W Peachtree ST NW
Atlanta, GA 30308
(404) 347-0240

THE DATA, TOGETHER WITH ALL OTHER INFORMATION SHOWN ON THESE PLANS OR IN ANYWAY INDICATED THEREBY, WHETHER BY DRAWINGS OR NOTES, OR IN ANY OTHER MANNER, ARE BASED UPON FIELD INVESTIGATIONS AND ARE BELIEVED TO BE INDICATIVE OF ACTUAL CONDITIONS. HOWEVER, THE SAME ARE SHOWN AS INFORMATION ONLY, ARE NOT GUARANTEED, AND DO NOT BIND THE DEPARTMENT OF TRANSPORTATION IN ANY WAY. THE ATTENTION OF BIDDER IS SPECIFICALLY DIRECTED TO SUBSECTIONS 102.04, 102.05, AND 104.03 OF THE SPECIFICATIONS.

REVISION DATE	PAGE NUMBERS	SIGNATURE	GSWCC LEVEL II CERTIFICATION #
4 13 11	150, 151, 152, & 160		
8 31 11	152, 160, 160A-160L, 161-184 & 185		0000044443

PLANS COMPLETED 8-10-2010
REQUESTED BY:
ENGINEERING SERVICES
EPD

PROJECT NO. NHS00-0004-00(290)

9/12/2011 3:55:35 PM \\GDOT-DSN\GOPLOT\OCF\D4.Klp5000-Lacf bdahman X:\agraves\4290\DGN\0004290_0150.prf D4-Tifton
Mon Sep 12 15:55:38 2011