STATE	PROJECT NUMBER	SHEET NO.	TOTAL SHEETS
GA.	NHS00-0004-00(290)	172	189

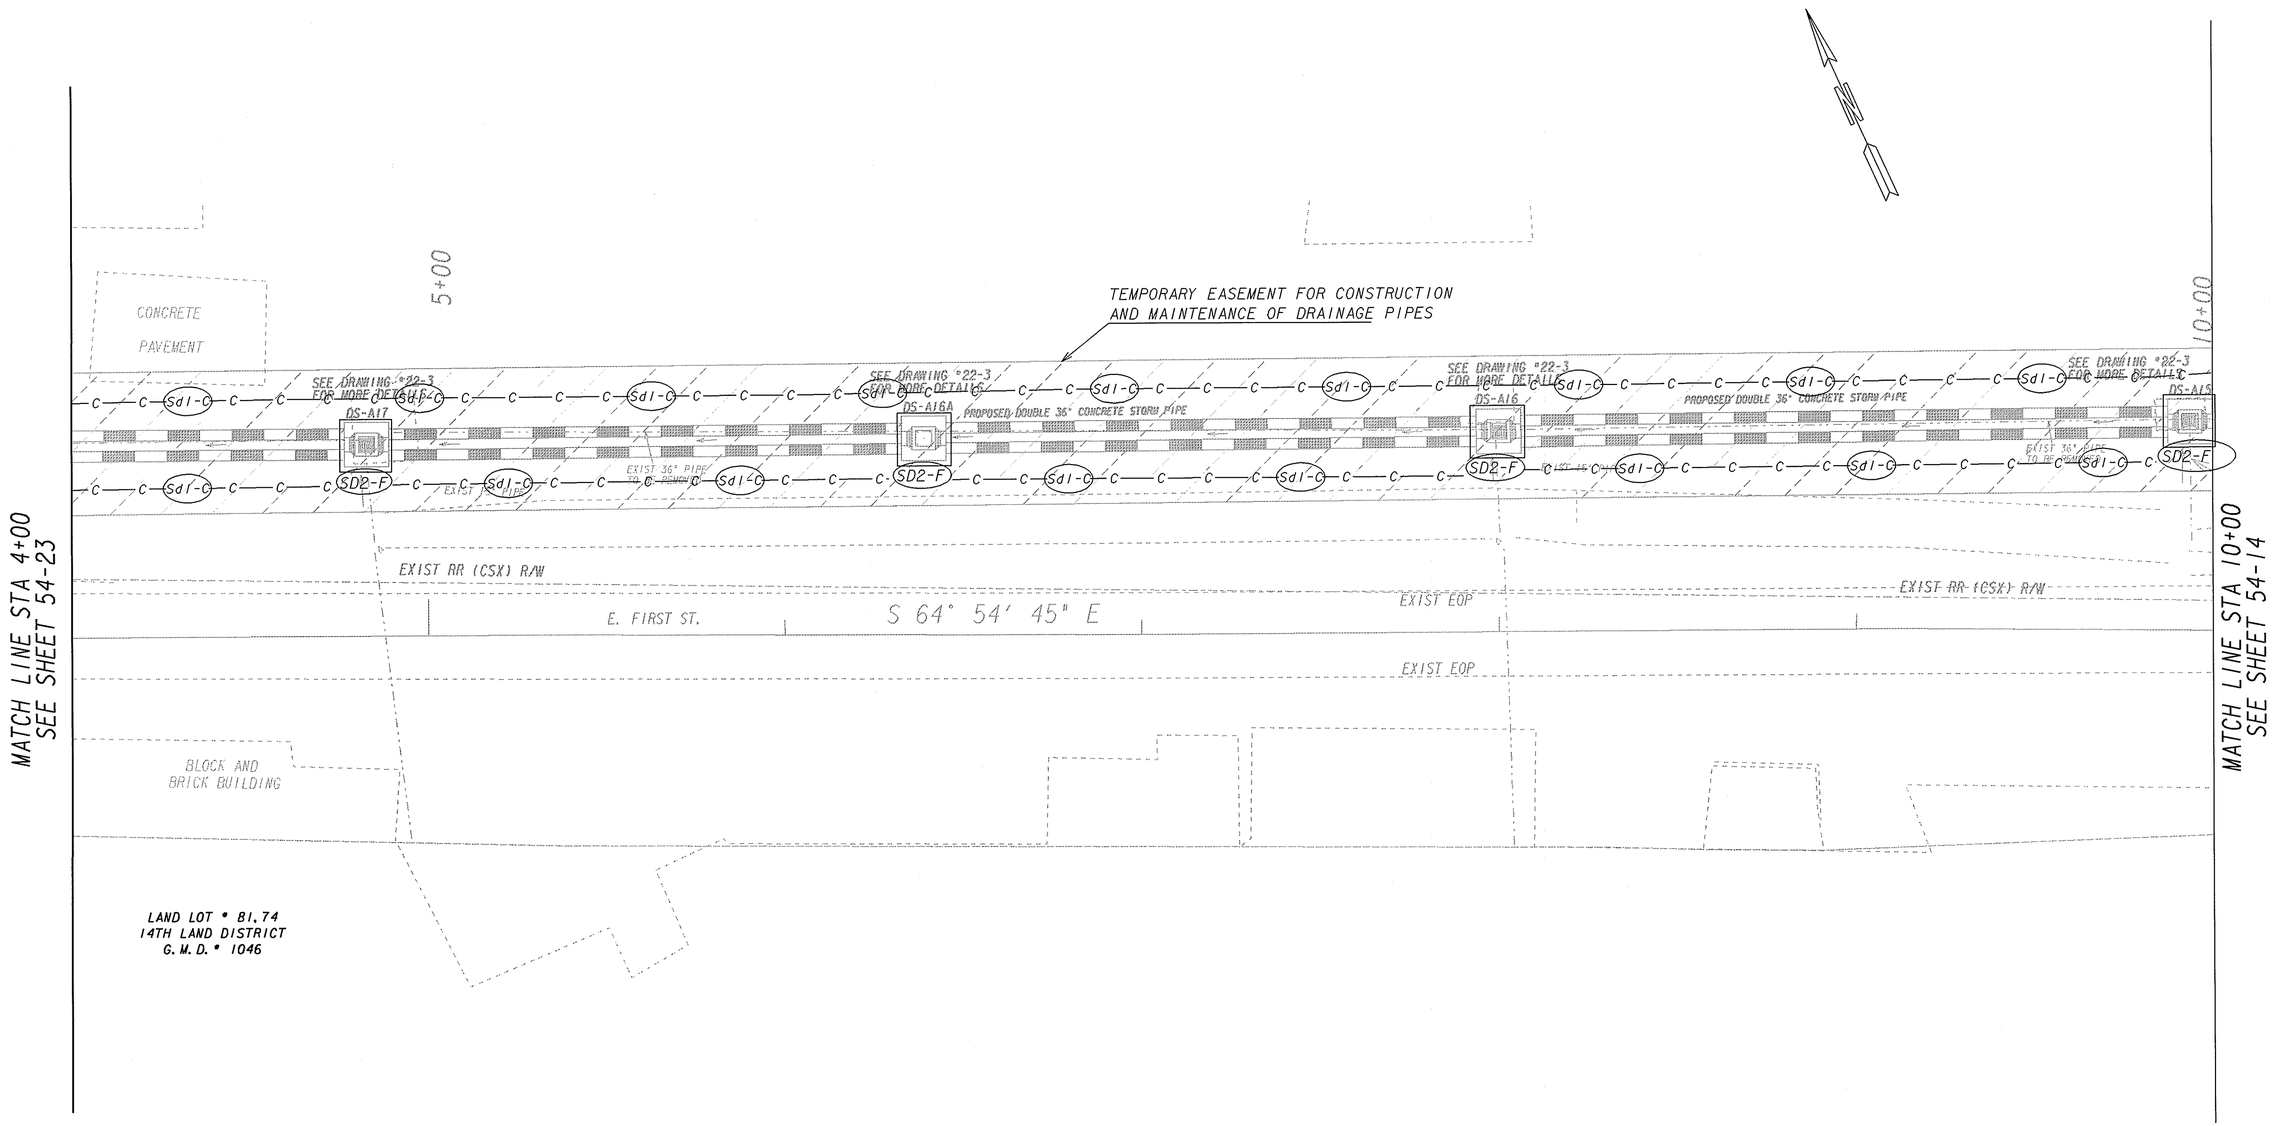

INSTALL ALL PERIMETER EROSION CONTROL BMP's PRIOR TO CONSTRUCTION ACTIVITIES

BEST MANAGEMENT PRACTICES (BMP) LOCATION DETAILS

GEORGIA DEPARTMENT OF TRANSPORTATION

DATE	REVISIONS	DATE	REVISIONS
8 31 11	REVISED STAGE # TO STAGE 2		

GEORGIA
DEPARTMENT OF TRANSPORTATION
EROSION PLAN
BMP LOCATION DETAILS STAGE 2
W. FIRST ST.

Tue Oct 04 07:51:05 2011
Tue Oct 04 07:51:05 2011