USE ON CONSTRUCTION 3-28-11

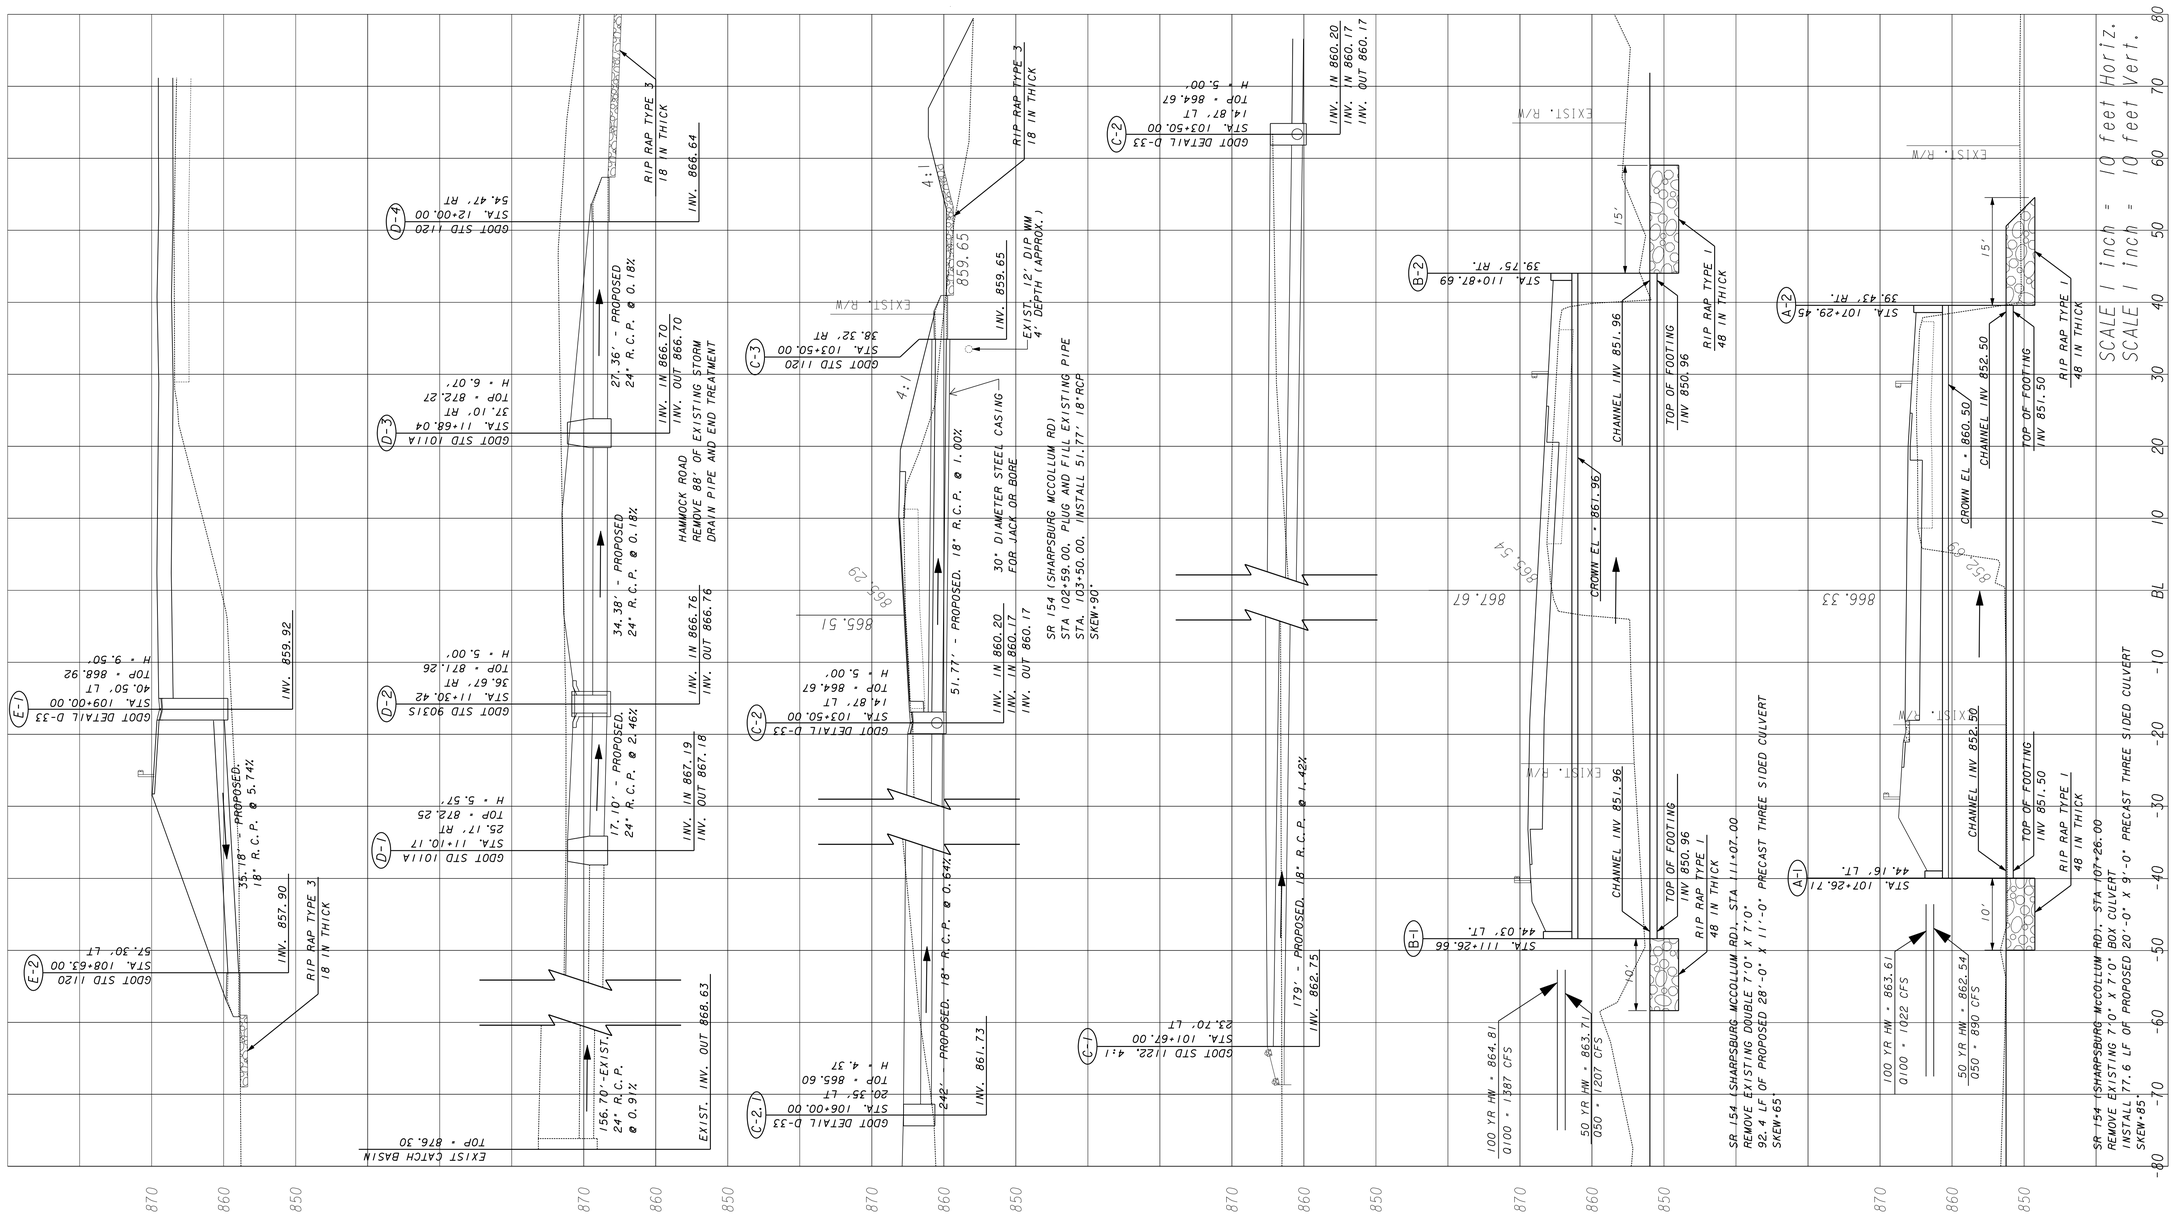

Drawing Copyright © 2010

CHA
270 Peachtree St. NW, Suite 1500 • Atlanta, GA 30303-1283
Main: (678) 954-5000 • www.chacompanies.com

REVISION DATES
3-02-2011

STATE OF GEORGIA
DEPARTMENT OF TRANSPORTATION
OFFICE: ROAD AND AIRPORT DESIGN

DRAINAGE PROFILE

HAMMOCK ROAD AT SR 154

DRAWING No. 22-01