STATE	PROJECT NUMBER	SHEET NO.	TOTAL SHEETS
GA.	STP-0004-00(588)	9	53

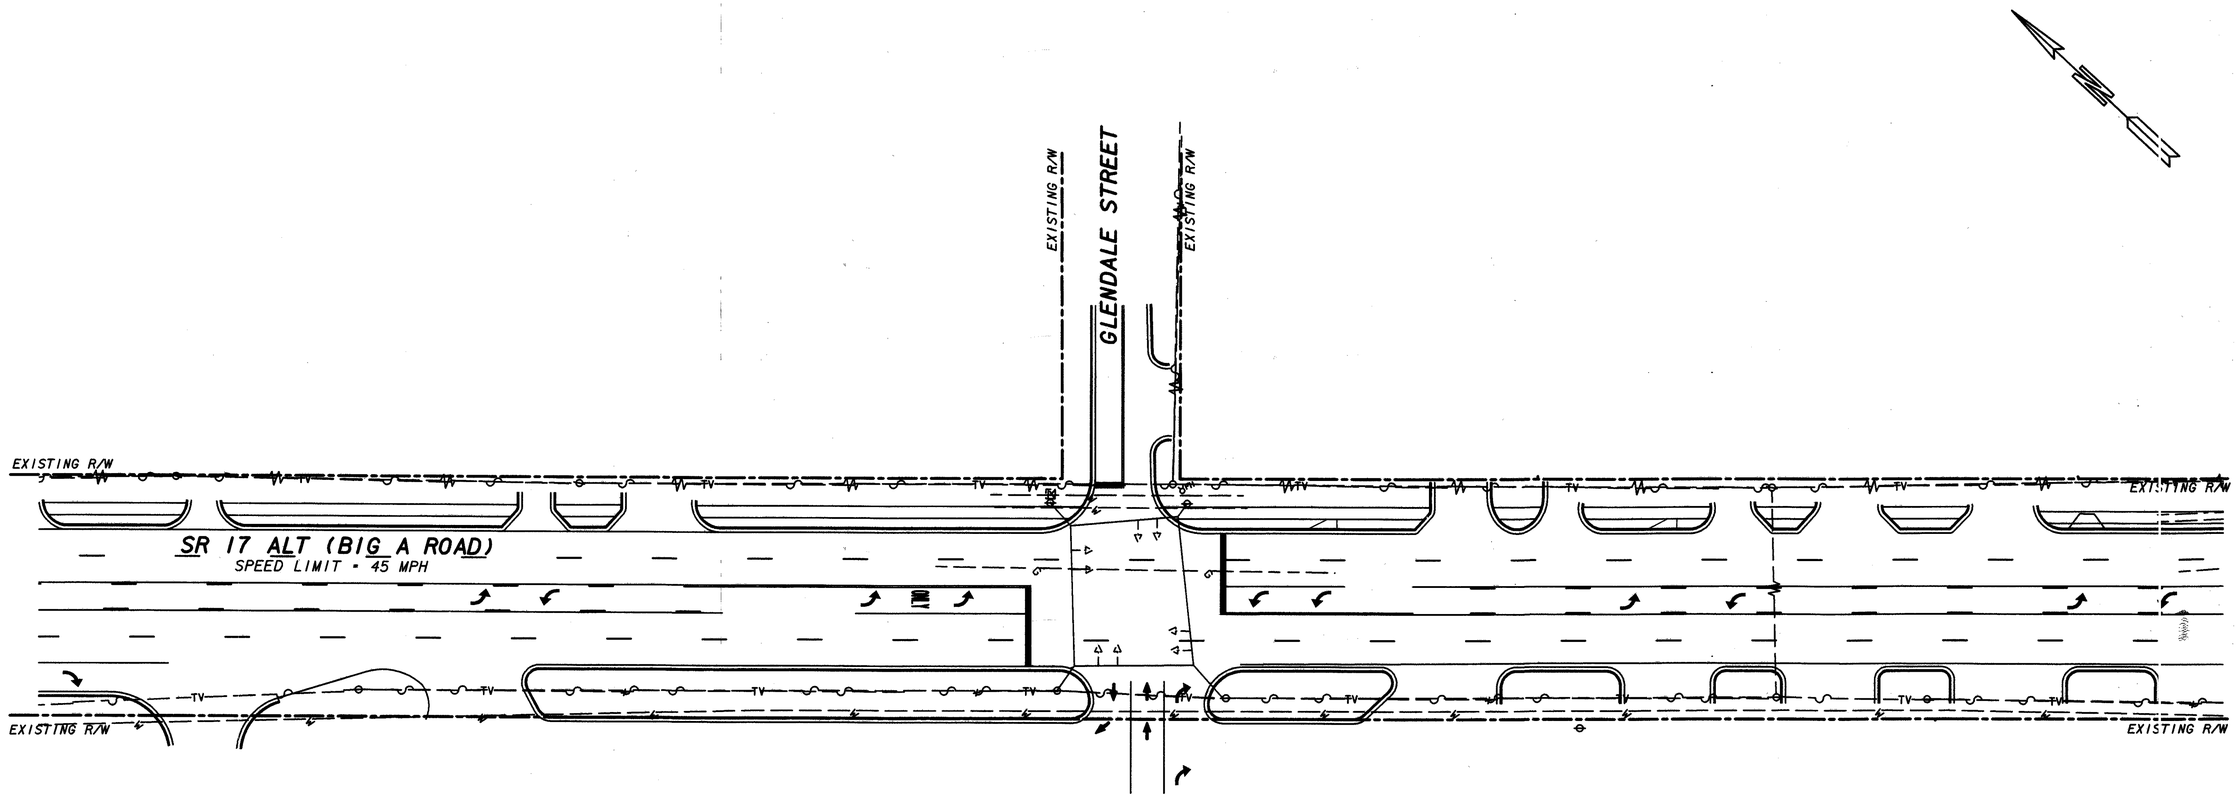

	NAME	DATE		NAME	DATE
DESIGNED BY	MJB	07-02-03	DRAWN BY	MI	07-02-03
CHECKED BY	VOW	07-02-03	CHECKED BY	VOW	07-02-03

SUPERVISED BY VERNON O. WILBURN, P.E.

Wolverton & Associates INCORPORATED

WOLVERTON & ASSOCIATES, INC.
5300 OAKBROOK PARKWAY
SUITE 150
NORCROSS, GA 30093
(770) 447-8999

30 0 30 60 90FT.
SCALE: 1" = 30'

DATE	REVISIONS	DATE	REVISIONS

GEORGIA
DEPARTMENT OF TRANSPORTATION
EXISTING CONDITIONS SHEET

SR 17 ALT (BIG A RD) AND GLENDALE ST
INTERSECTION NO. 2