STATE	PROJECT NUMBER	SHEET NO.	TOTAL SHEETS
GA.	STP-0004-00(728)	7	10

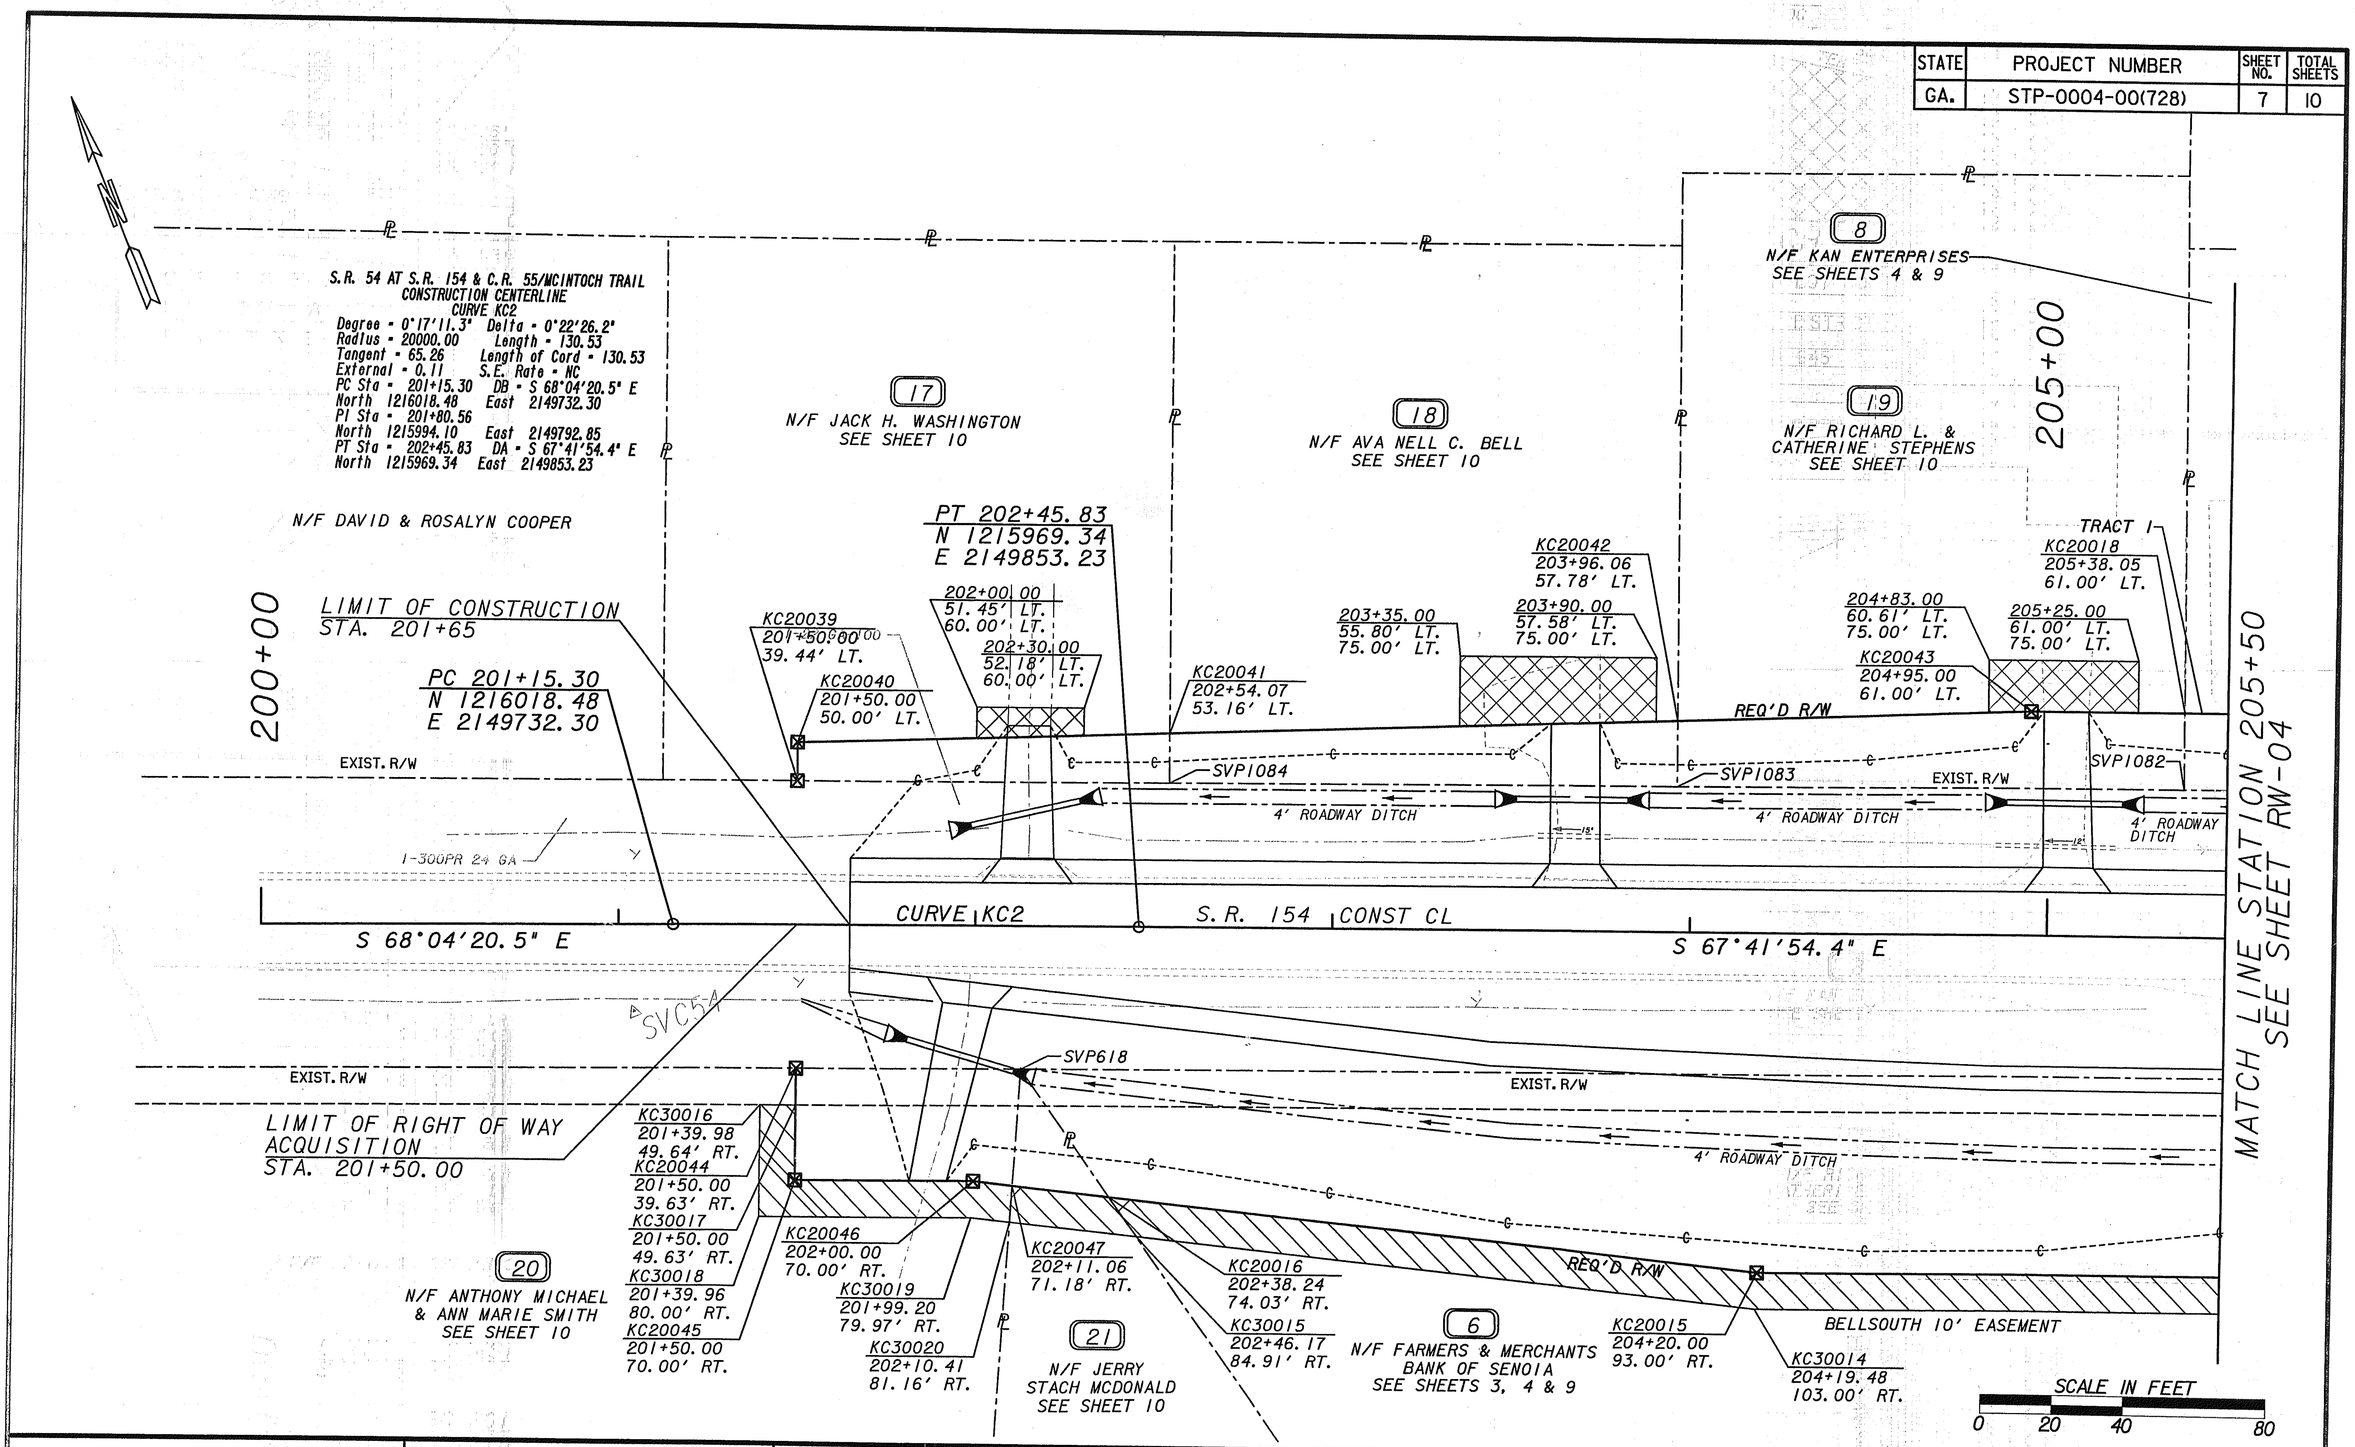

GRESHAM SMITH AND PARTNERS

PROPERTY & EXISTING R/W LINE	—℄—
REQUIRED R/W LINE	
CONSTRUCTION LIMITS	—C—F—
EASEMENT FOR CONSTRUCTION & MAINTENANCE OF SLOPES	
EASEMENT FOR CONSTR OF SLOPES	
EASEMENT FOR CONSTR OF DRIVES	

BEGIN LIMIT OF ACCESS	BLA
END LIMIT OF ACCESS	ELA
LIMIT OF ACCESS	
REQUIRED R/W AND LIMIT OF ACCESS	

DATE	REVISIONS	DATE	REVISIONS
7/27/06	REVISED SCALE		

LAND LOT NO. 117

LAND DISTRICT 1

G.M.D. 645

GEORGIA
DEPARTMENT OF TRANSPORTATION
RIGHT-OF-WAY PLAN

PROJECT - STP-0004-00(728)
COUNTY - COWETA
DATE 7/06/05 SHEET RW-07

o:\2286907\f\0004728RW06.dgn