STATE	PROJECT NUMBER	SHEET NO.	TOTAL SHEETS
GA.	STP-0004-0(731)HOUSTON	13	73

REVISION DATES	

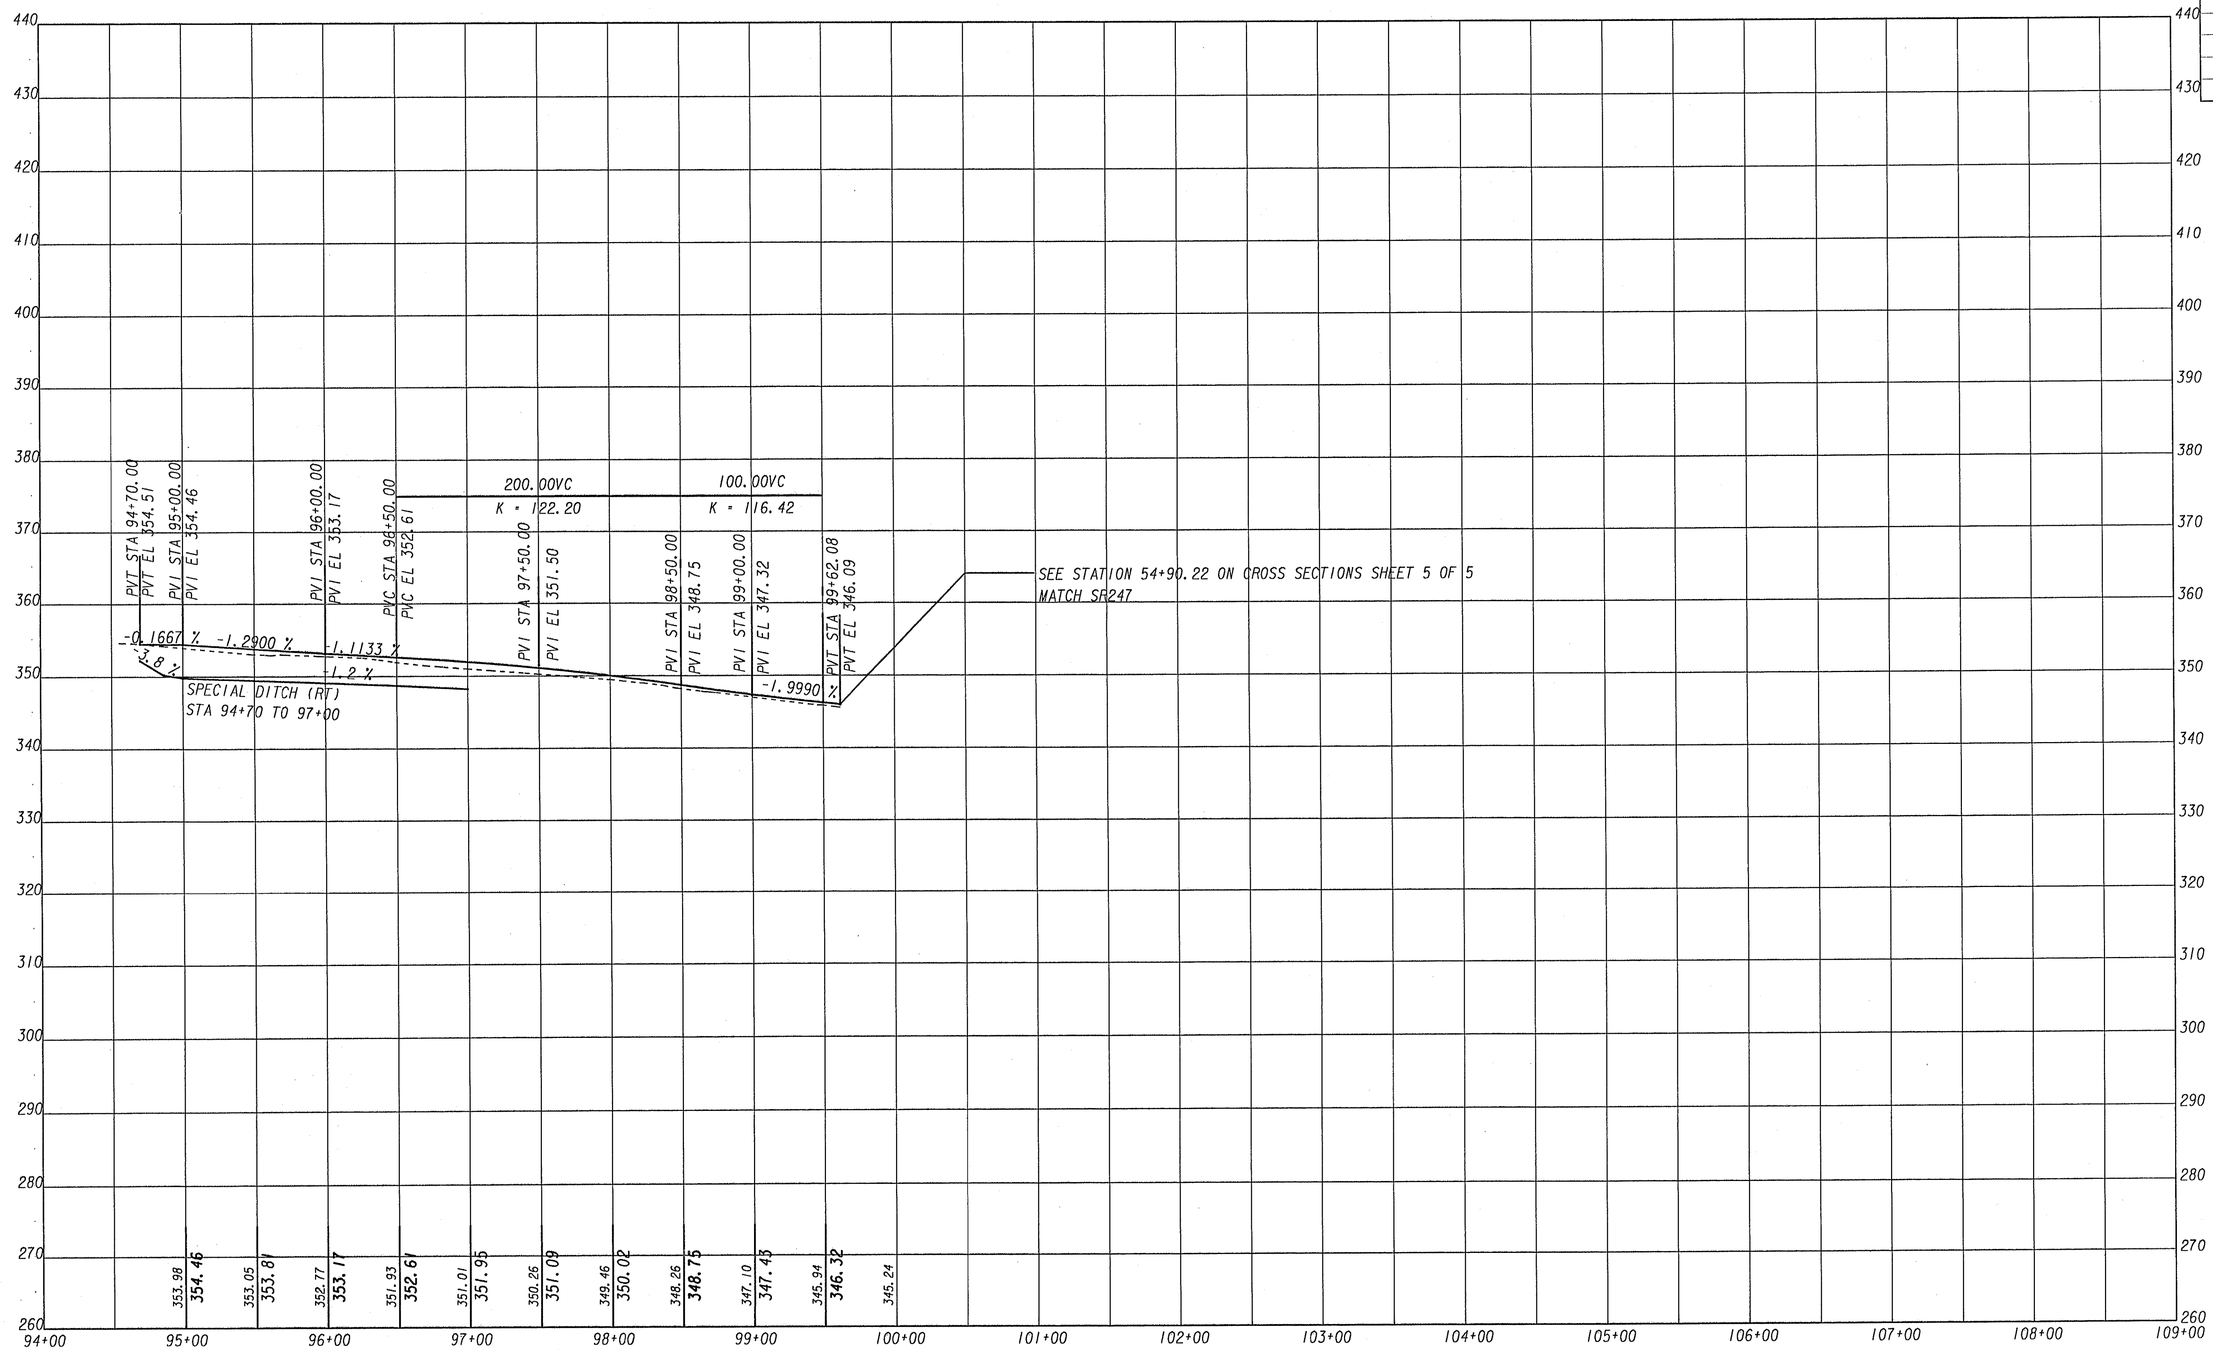

STATE OF GEORGIA
DEPARTMENT OF TRANSPORTATION
DISTRICT 3 DESIGN

RUSSELL PARKWAY EAST BOUND OFF RAMP PROFILE

SHEET 1 OF 1

$DATE$
DGN
PRF

3/17/2008 10:51:05 AM \\GDOT-DSN1\GOPLOT\OCF\Road Design Tiff-18x12 to Tiff-36x24.pcf jblanchard X:\Scanning Staging Area\000473I\000473I 0013.tif GO-RD-Plans-Review

Fri Oct 31 12:59:10 2003 \\GDOT_TM_SV20\OCF\8830paper.pcf jhoskins H:\Work\jmh\0004731\dgn\0004731P01.prf