1/10/2013 Thu Jan 10 09:59:08 2013 rgraham	\\gdot-dsni\gocfg\resources\Gdot-2012.tbl	M:\0004732 - SR 47 @ SR 223\2.03 DGNs\004732TR01.dgn	STATE	PROJECT NUMBER	SHEET NO.	TOTAL SHEETS
			GA	STP00-0004-00(732)	20	243

COLUMBIA COUNTY

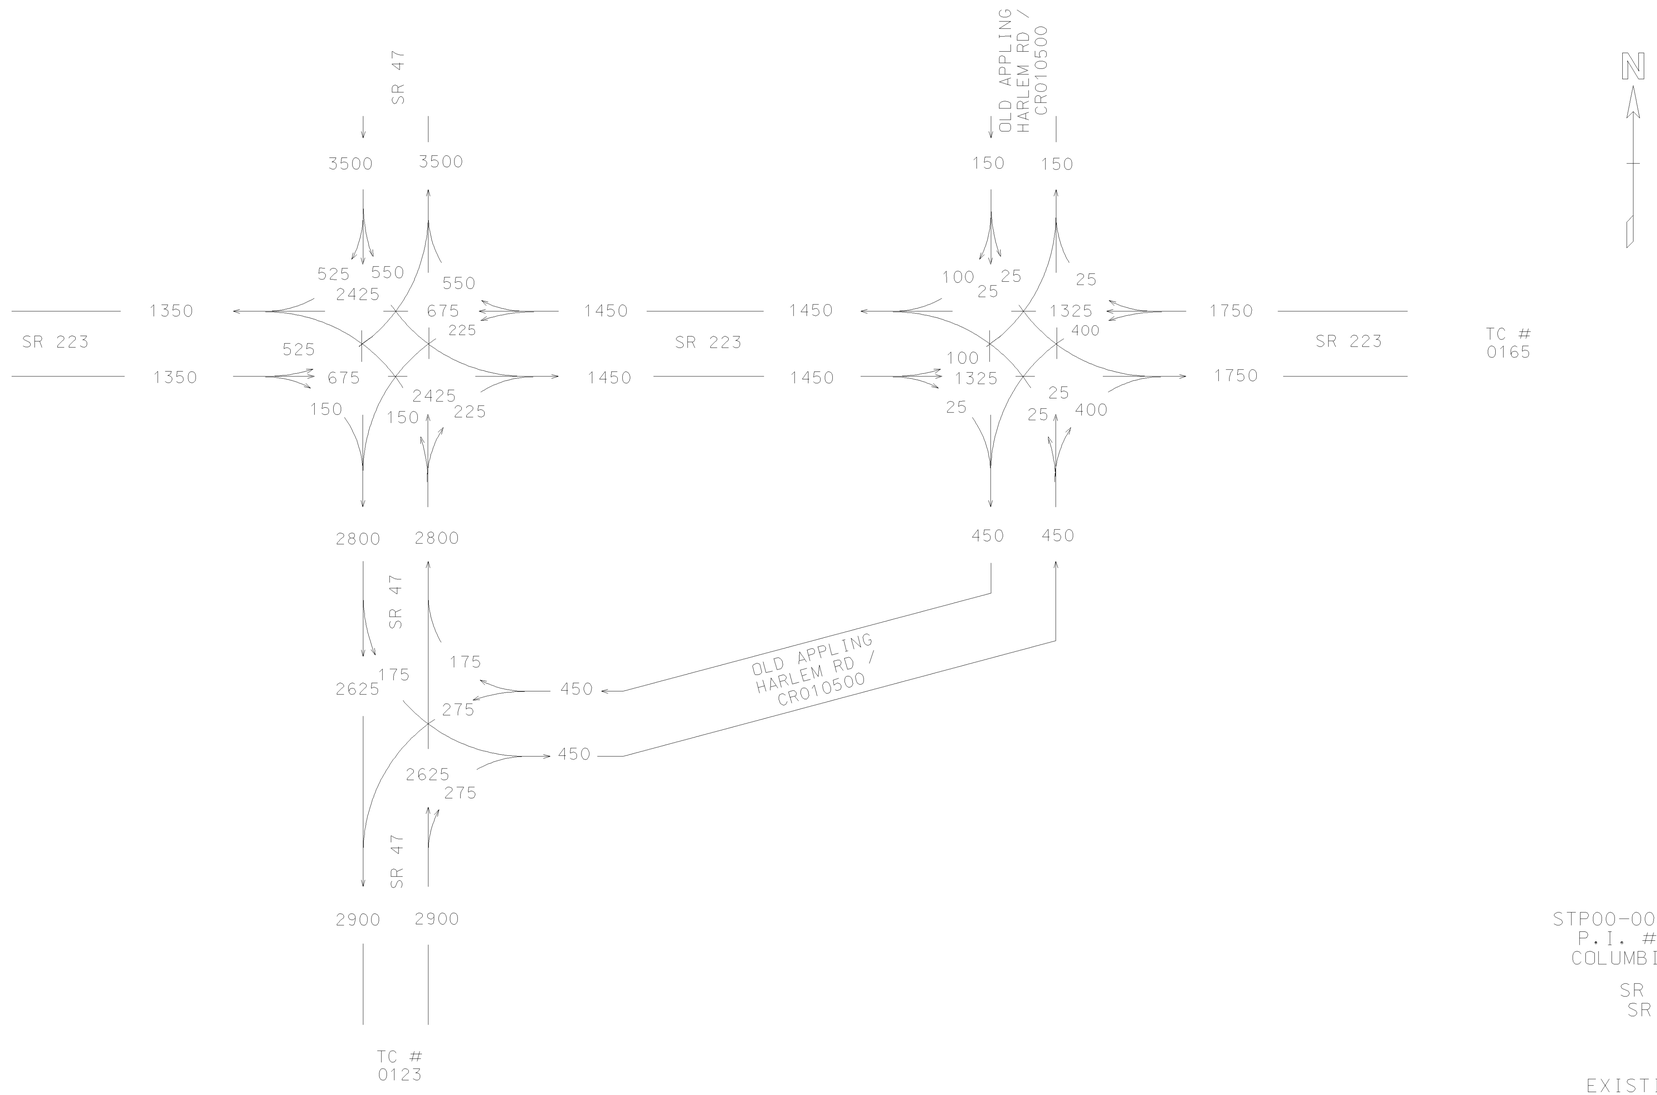

STP00-0004-00(732)
P.I. # 0004732
COLUMBIA COUNTY

SR 47 @
SR 223

EXISTING 2009
TRAFFIC

AFE
05/11

3/1/2007 GPLN

004732TR01.dgn 1TRAFFIC1 ON: 1-H2

GEORGIA
DEPARTMENT
OF
TRANSPORTATION

NO SCALE

REVISION DATES		

STATE OF GEORGIA
DEPARTMENT OF TRANSPORTATION

OFFICE: ROADWAY DESIGN

TRAFFIC DIAGRAM

SR47 @ SR233 INTERSECTION IMPROVEMENT

DRAWING No. 10-001