4/8/2013 rgraham	Mon Apr 08 09:52:27 2013	C:\TMP\002\Gdot-vector-jjm.TBL	m:\0004732 - SR 47 @ SR 223\2.03 DGNs\004732CP04.dgn	STATE	PROJECT NUMBER	SHEET NO.	TOTAL SHEETS
				GA	STP00-0004-00(732)	29	243

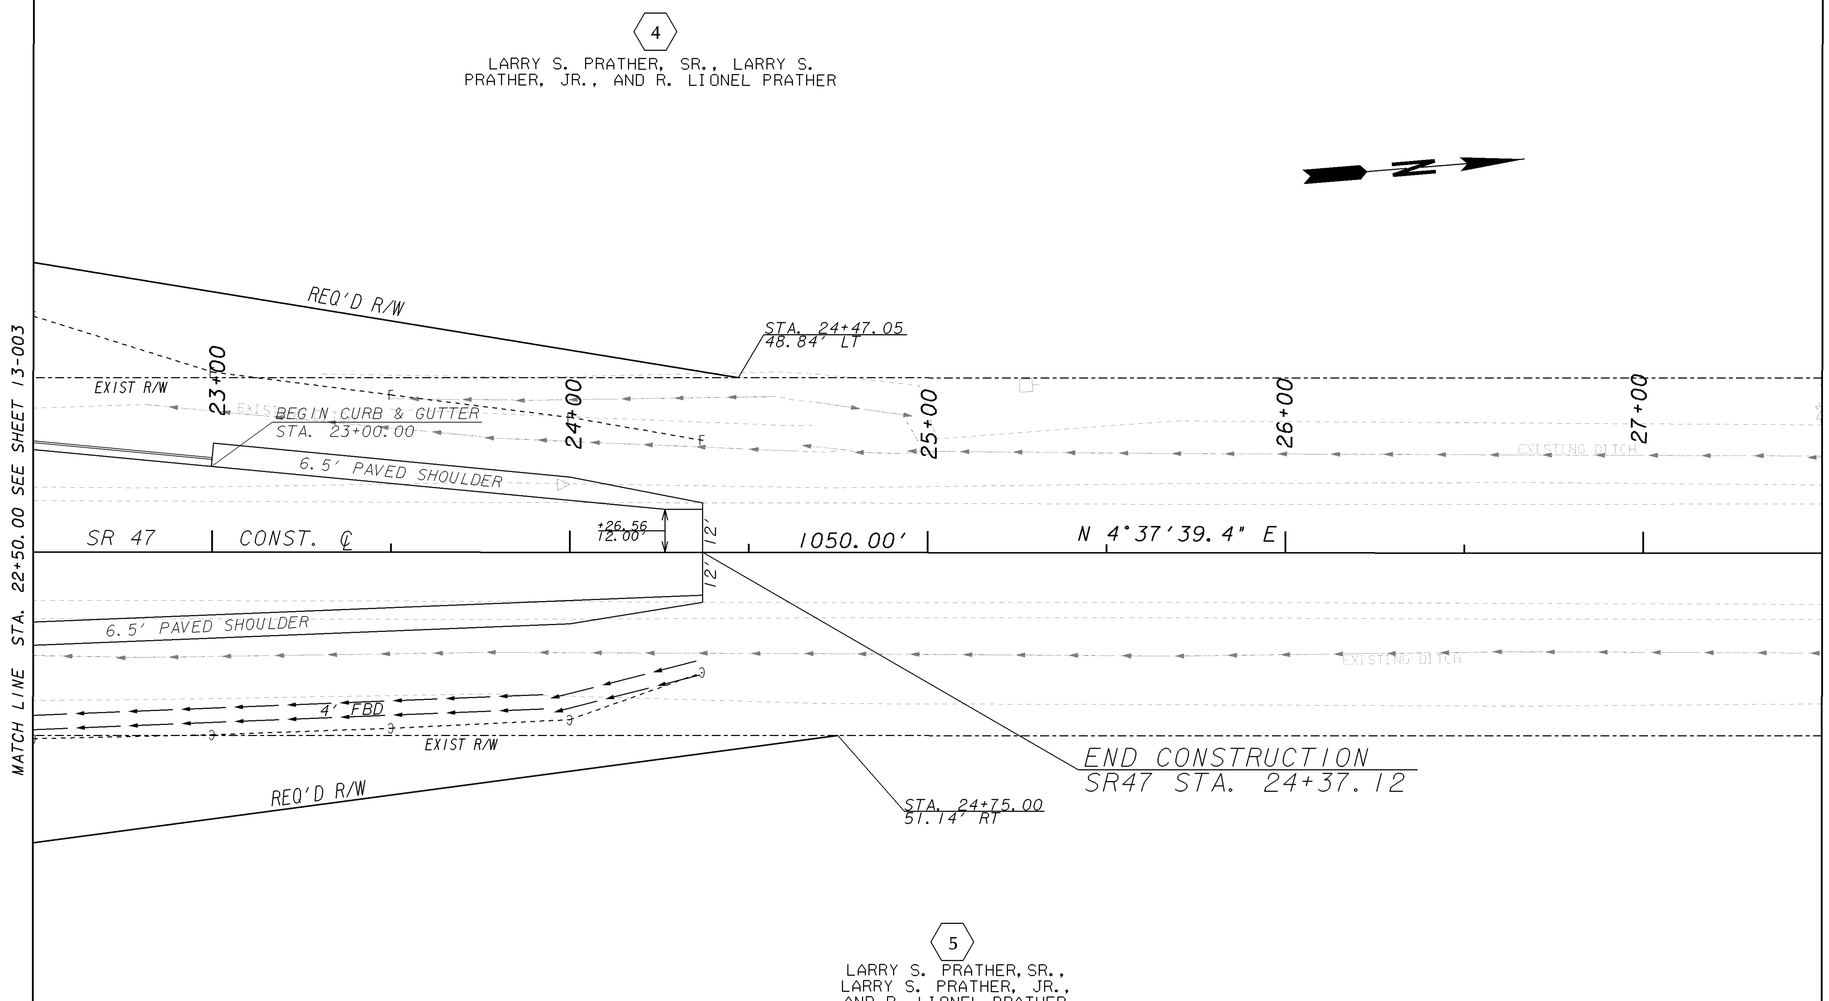

PROPERTY AND EXISTING R/W LINE
REQUIRED R/W LINE
CONSTRUCTION LIMITS
EASEMENT FOR CONSTR & MAINTENANCE OF SLOPES
EASEMENT FOR CONSTR OF SLOPES
EASEMENT FOR CONSTR OF DRIVES

BEGIN LIMIT OF ACCESS.....BLA
END LIMIT OF ACCESS.....ELA
LIMIT OF ACCESS
REQ'D R/W & LIMIT OF ACCESS

GEORGIA
DEPARTMENT OF TRANSPORTATION

SCALE IN FEET
0 20 40 80

REVISION DATES		
04/04/13		

STATE OF GEORGIA
DEPARTMENT OF TRANSPORTATION
OFFICE: ROADWAY DESIGN

MAINLINE PLAN

SR47 @ SR223 INTERSECTION IMPROVEMENT

DRAWING No. 13-004

3/1/2007 GPLW