| 4/8/2013 rgraham | Mon Apr 08 09:52:12 2013 | C:\TMP\000\Gdot-vector-jjm.TBL | m:\0004732 - SR 47 @ SR 223\2.03 DGNs\004732XR04.dgn | STATE | PROJECT NUMBER | SHEET NO. | TOTAL SHEETS |
|---|---|---|---|---|---|---|---|
| | | | | GA | STP00-0004-00(732) | 34 | 243 |

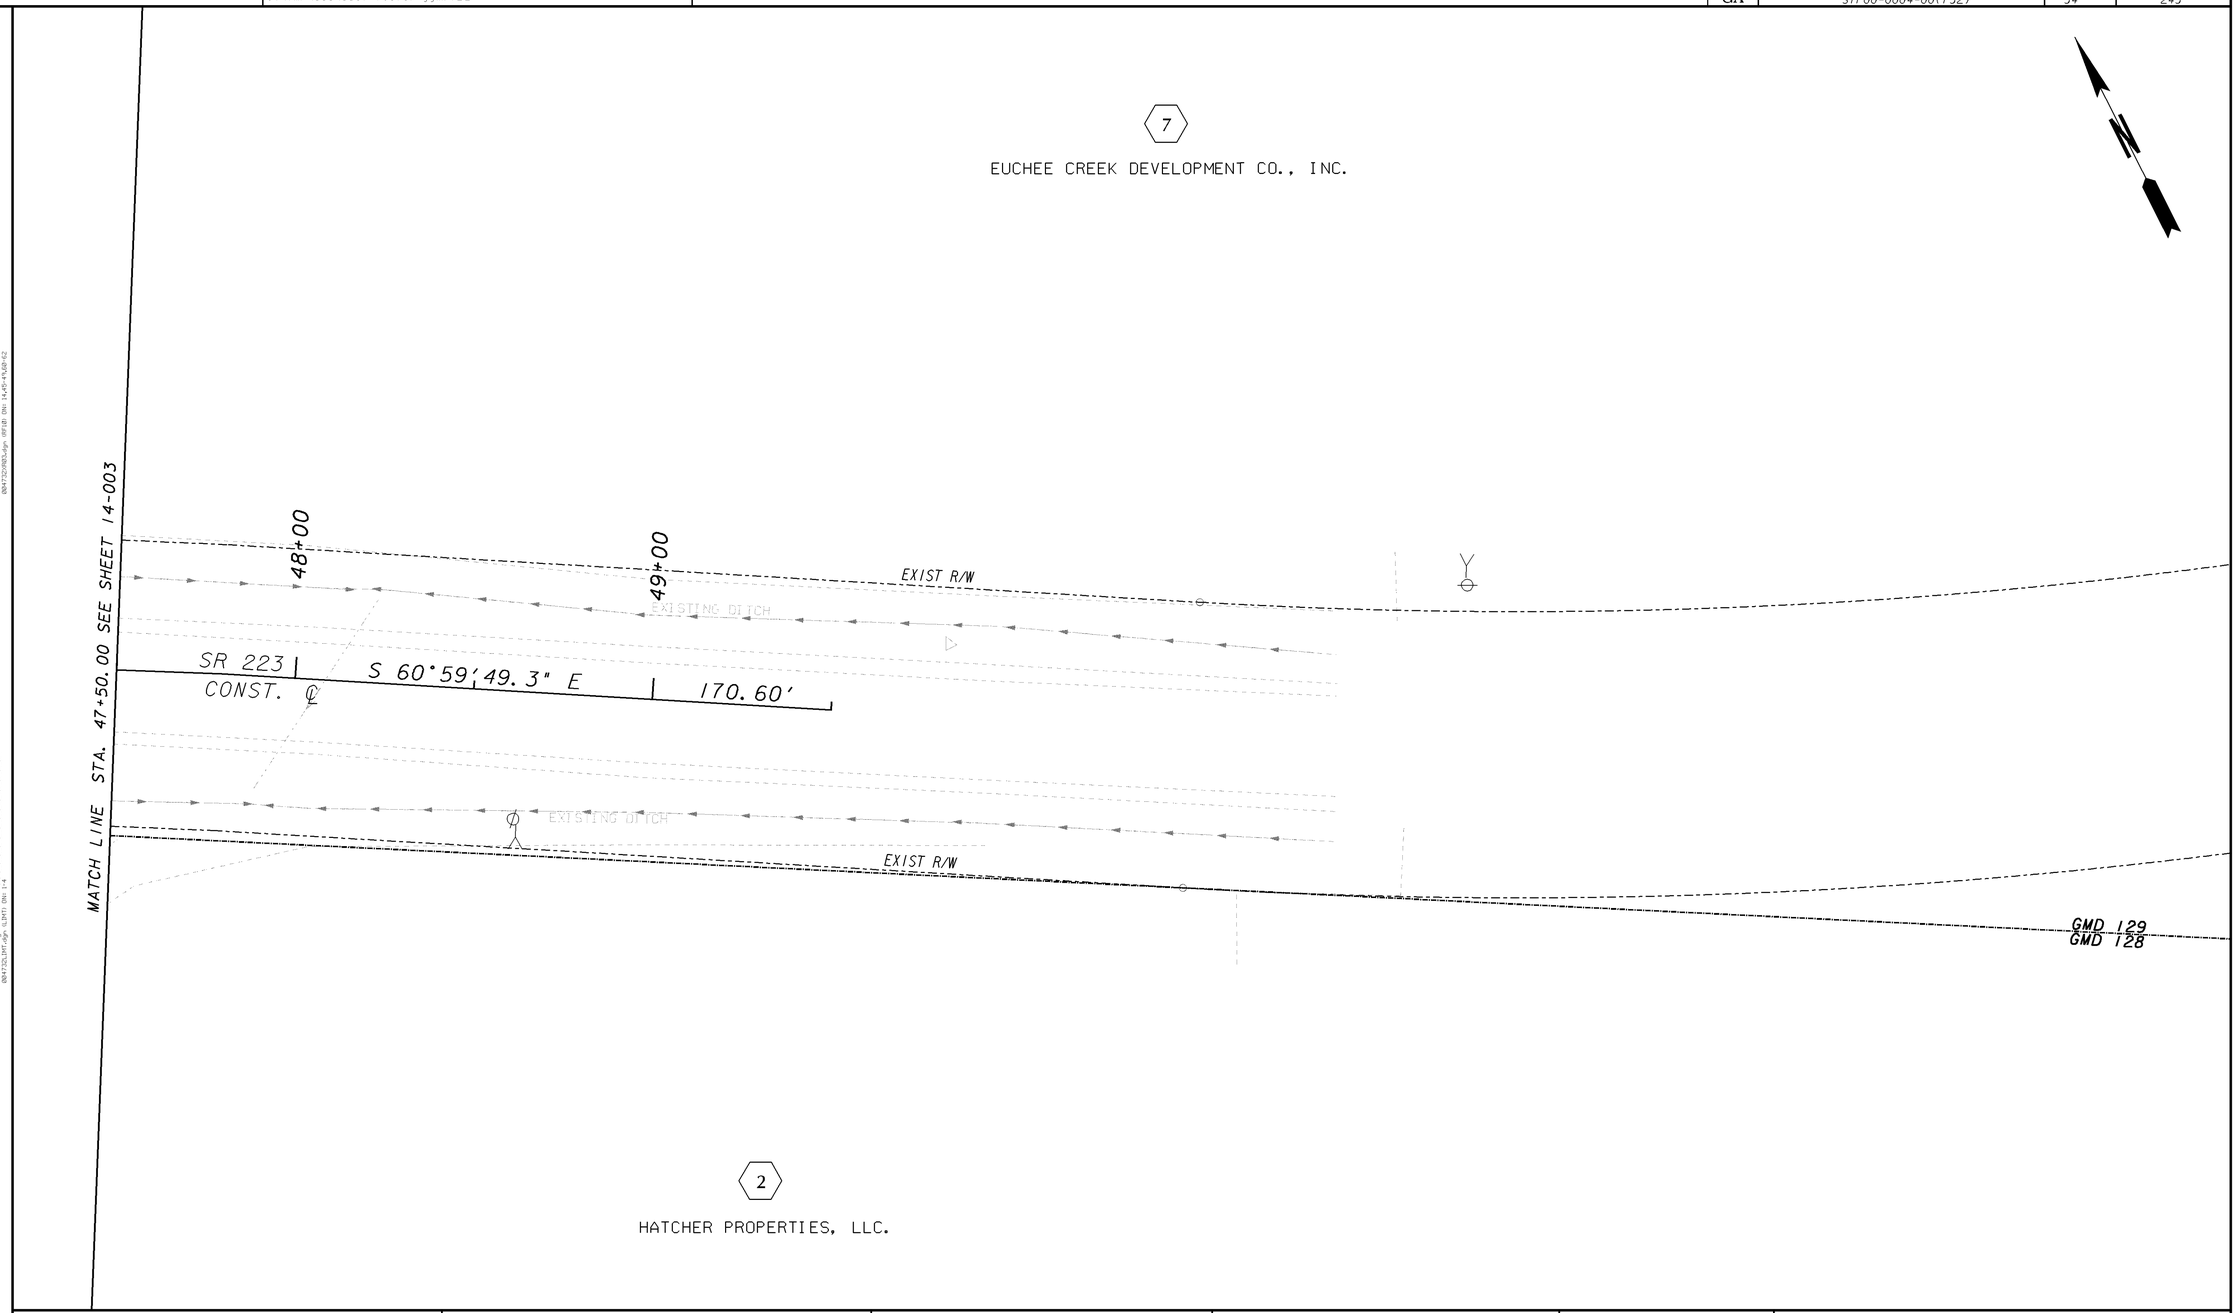


PROPERTY AND EXISTING R/W LINE
REQUIRED R/W LINE
CONSTRUCTION LIMITS
EASEMENT FOR CONSTR & MAINTENANCE OF SLOPES
EASEMENT FOR CONSTR OF SLOPES
EASEMENT FOR CONSTR OF DRIVES

BEGIN LIMIT OF ACCESS.....BLA
END LIMIT OF ACCESS.....ELA
LIMIT OF ACCESS
REQ'D R/W & LIMIT OF ACCESS

**GEORGIA**
**DEPARTMENT OF TRANSPORTATION**

SCALE IN FEET
0 20 40 80

| REVISION DATES | | |
|---|---|---|
| 04/04/13 | | |

STATE OF GEORGIA
DEPARTMENT OF TRANSPORTATION
OFFICE: ROADWAY DESIGN

**CROSSROAD PLAN**

SR47 @ SR223 INTERSECTION IMPROVEMENT

DRAWING NO. 14-004

1/5/2009 GPLN